


Site Layout Plan
SCALE 1:1250

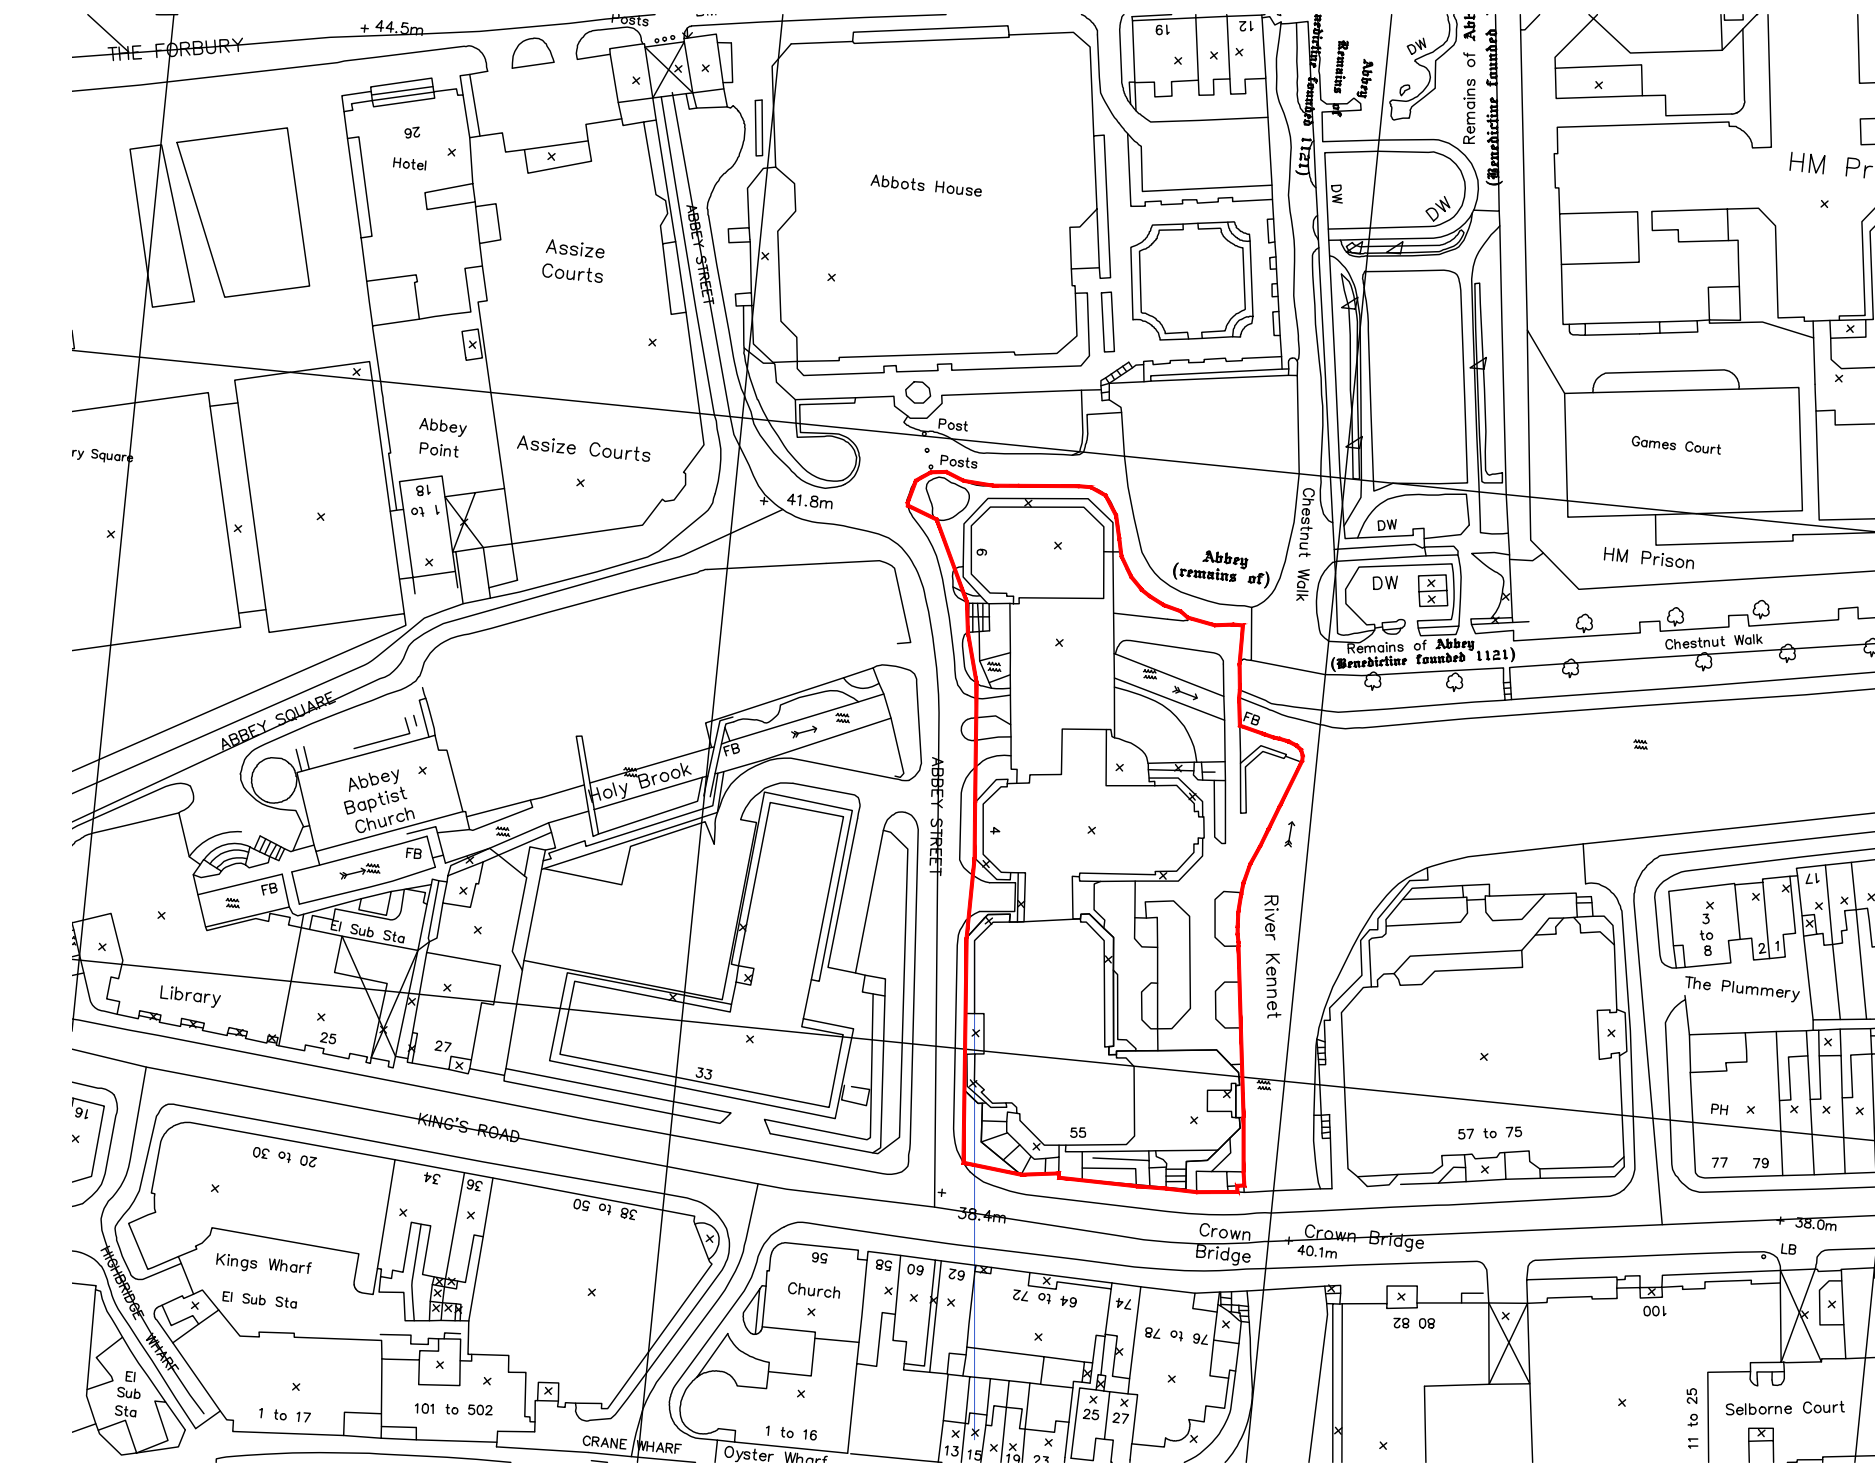

SITE OWNERSHIP - 

NOTES

DO NOT SCALE - USE FIGURED DIMENSIONS ONLY.

ALL DIMENSIONS TO BE CHECKED ON SITE PRIOR TO CONSTRUCTION AND ANY DISCREPANCIES TO BE HIGHLIGHTED BY CONTRACTOR.

THIS DRAWING IS TO BE READ IN CONJUNCTION WITH ALL RELEVANT SPECIFICATIONS AND DRAWINGS.

ALL LEVELS ARE TO FINISHED LEVELS UNLESS OTHERWISE INDICATED.

Revision:	Description:	Date:
P.01	Issued for Information	09.02.26

Drawing Status: **P L A N N I N G**

SADAarchitecture

P : 26C George Street, St Albans, AL3 4ES
E : letterbox@sada-architecture.com
W : www.sada-architecture.com
T : 01 727 860810

Project: 24-013 Abbey Gardens
Drawing: Site Layout Plan
Date: 30.06.2025 drawn by: RN check: CC
Scale: 1:1250@A3 drwg no.: 12-200 rev. no.: P.01
© Copyright: This drawing or design may not be reproduced without permission.

P L A N N I N G