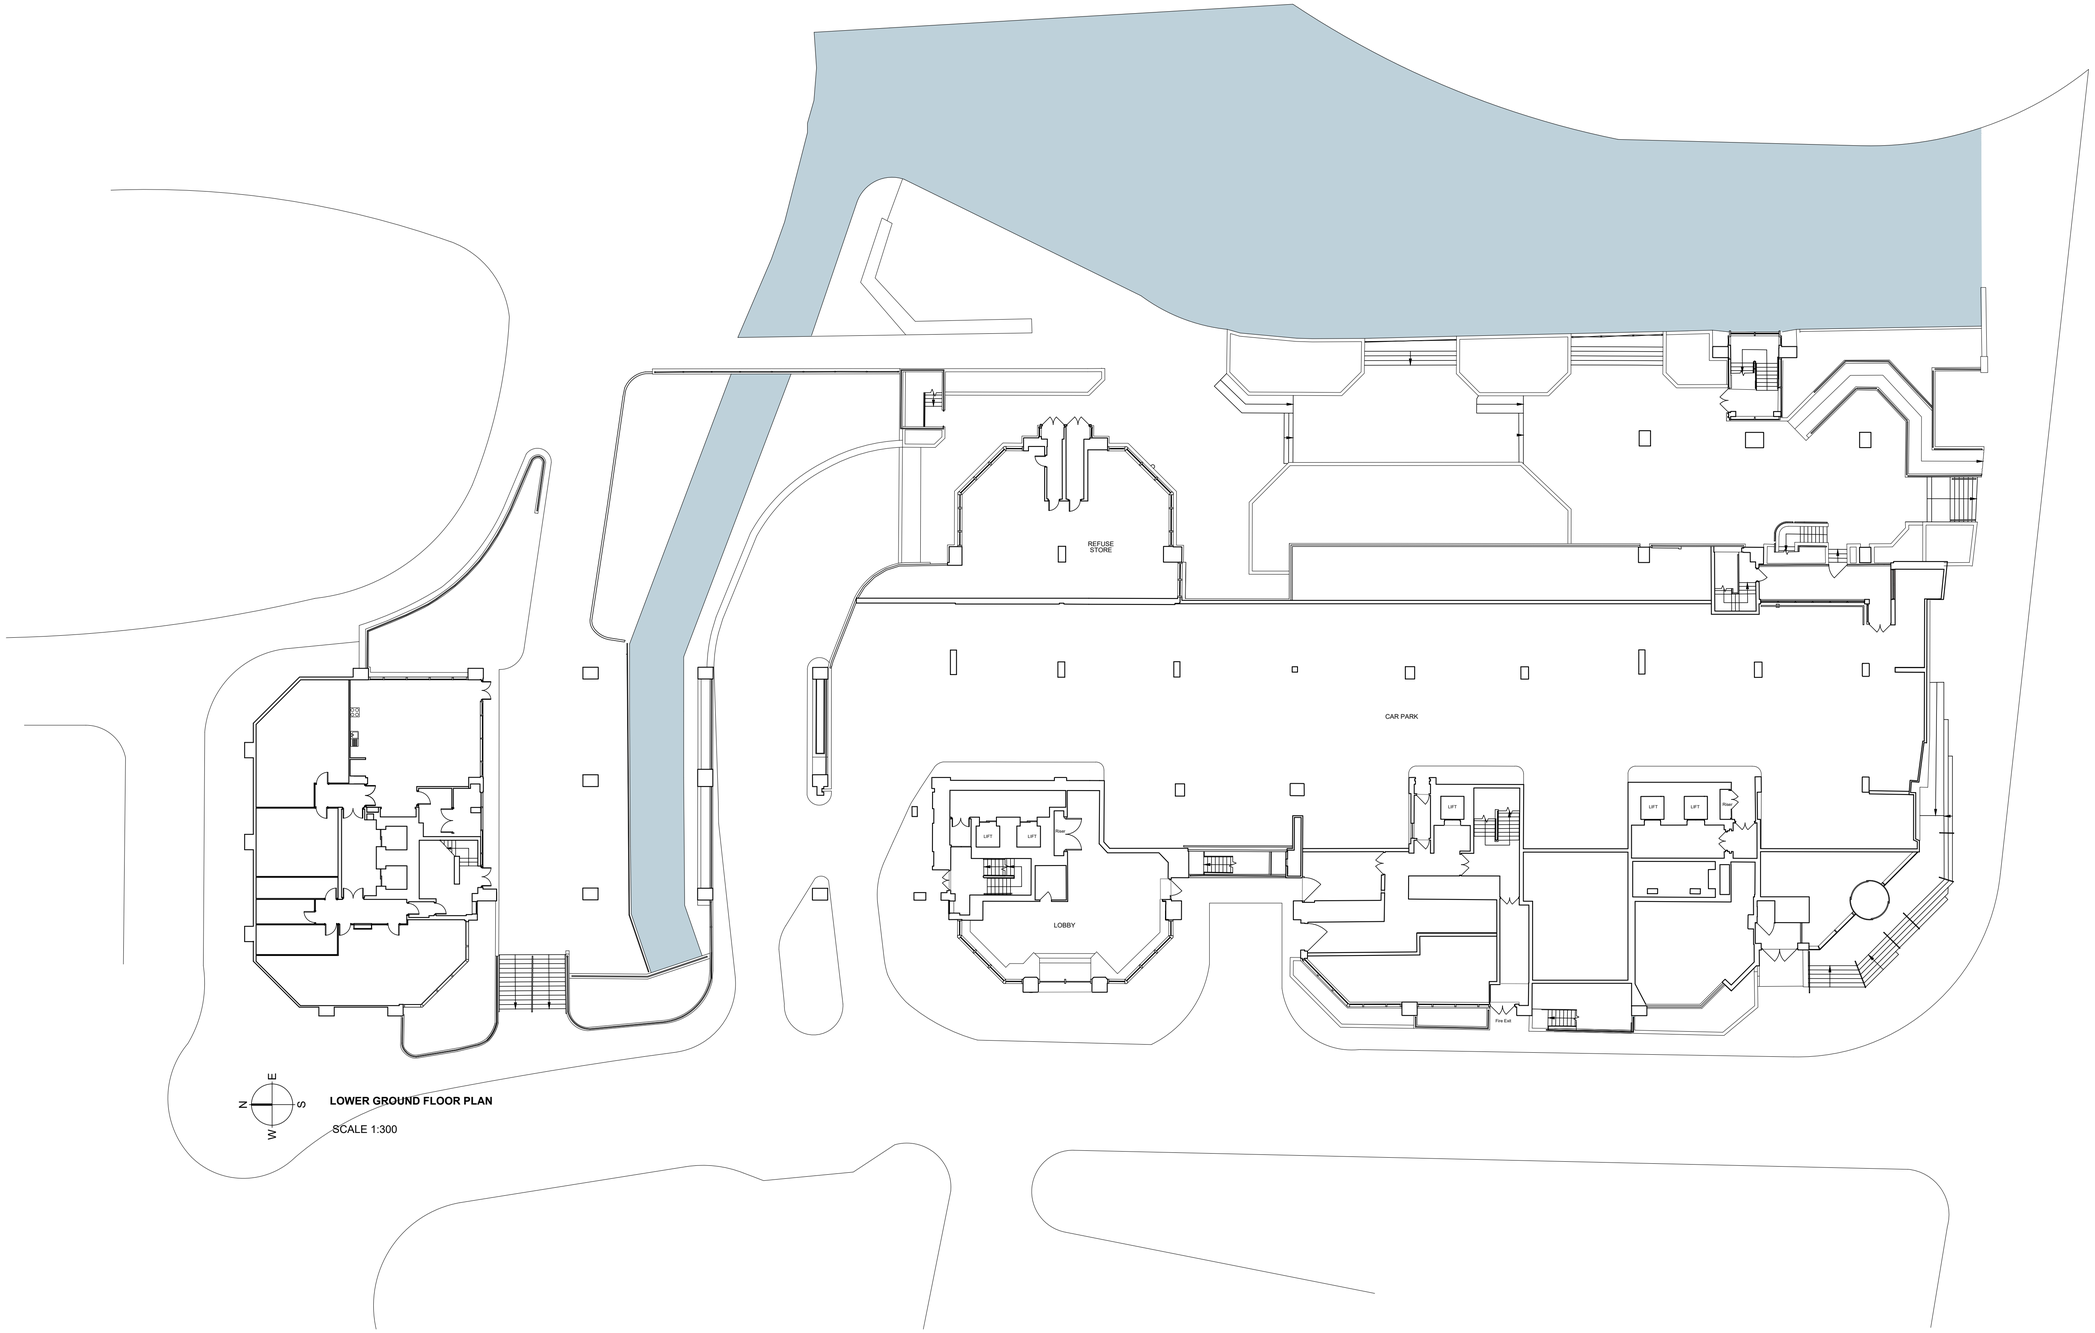

LOWER GROUND FLOOR PLAN

SCALE 1:300

NOTES

DO NOT SCALE - USE FIGURED DIMENSIONS ONLY.

ALL DIMENSIONS TO BE CHECKED ON SITE PRIOR TO CONSTRUCTION AND ANY DISCREPANCIES TO BE HIGHLIGHTED BY CONTRACTOR.

THIS DRAWING IS TO BE READ IN CONJUNCTION WITH ALL RELEVANT SPECIFICATIONS AND DRAWINGS.

ALL LEVELS ARE TO FINISHED LEVELS UNLESS OTHERWISE INDICATED.

N E S W

0 1 2 3 5 10 m 20 m

Drawing Status:	P L A N N I N G

Revision:	Description:	Date:
P.01	Issued for Information	09.02.26

P L A N N I N G

SADAarchitecture

P : 26C George Street, St Albans, AL3 4ES
E : letterbox@sada-architecture.com
W : www.sada-architecture.com
T : 01 727 860810

Project:	24-013 Abbey Gardens		
Drawing:	Existing Lower Ground Floor Plan		
Date:	30.06.2025	drawn by: RN	check: CC
Scale:	1:200@A1	drwg no.: 12-209	rev. no.: P.01

© Copyright: This drawing or design may not be reproduced without permission.

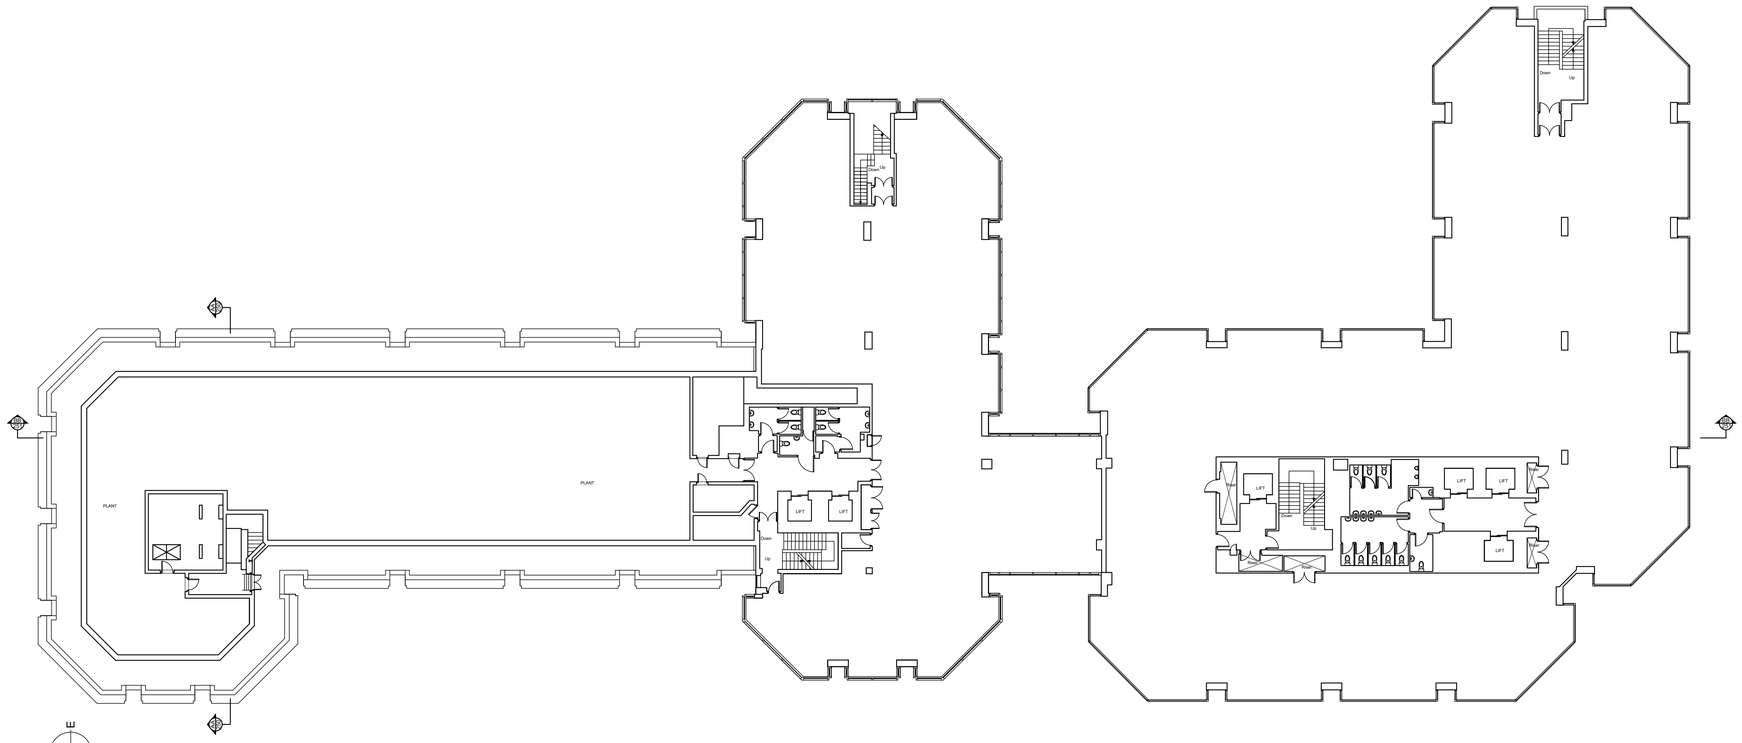

N E S W

EXISTING 5TH FLOOR PLAN

SCALE 1:200

NOTES

DO NOT SCALE - USE FIGURED DIMENSIONS ONLY.

ALL DIMENSIONS TO BE CHECKED ON SITE PRIOR TO CONSTRUCTION AND ANY DISCREPANCIES TO BE HIGHLIGHTED BY CONTRACTOR.

THIS DRAWING IS TO BE READ IN CONJUNCTION WITH ALL RELEVANT SPECIFICATIONS AND DRAWINGS.

ALL LEVELS ARE TO FINISHED LEVELS UNLESS OTHERWISE INDICATED.

N E S W

0 1 2 3 5 10 m 20 m

Drawing Status:	P L A N N I N G

Revision:	Description:	Date:
P.01	Issued for Information	09.02.26

P L A N N I N G

SADAarchitecture

P : 26C George Street, St Albans, AL3 4ES
E : letterbox@sada-architecture.com
W : www.sada-architecture.com
T : 01 727 860810

Project:	24-013 Abbey Gardens		
Drawing:	Existing 5th Floor Plan		
Date:	30.06.2025	drawn by: RN	check: CC
Scale:	1:200@A1	drwg no.: 12-215	rev. no.: P.01

© Copyright: This drawing or design may not be reproduced without permission.

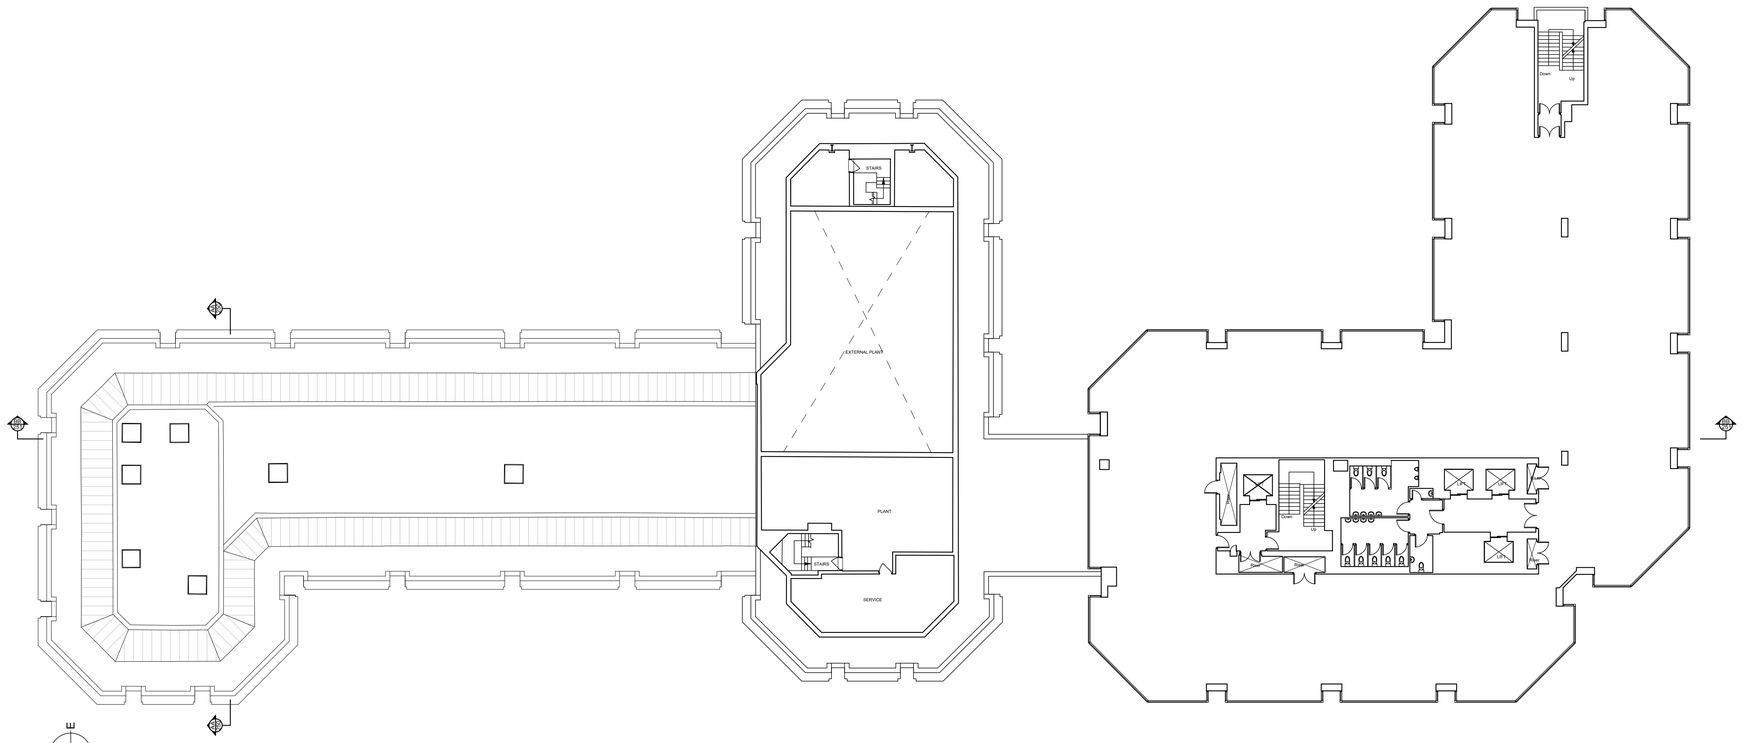

EXISTING 6TH FLOOR PLAN

SCALE 1:200

NOTES

DO NOT SCALE - USE FIGURED DIMENSIONS ONLY.

ALL DIMENSIONS TO BE CHECKED ON SITE PRIOR TO CONSTRUCTION AND ANY DISCREPANCIES TO BE HIGHLIGHTED BY CONTRACTOR.

THIS DRAWING IS TO BE READ IN CONJUNCTION WITH ALL RELEVANT SPECIFICATIONS AND DRAWINGS.

ALL LEVELS ARE TO FINISHED LEVELS UNLESS OTHERWISE INDICATED.

N E S W

0 1 2 3 5 10 m 20 m

Drawing Status:	P L A N N I N G

Revision:	Description:	Date:
P.01	Issued for Information	09.02.26

P L A N N I N G

SADAarchitecture

P : 26C George Street, St Albans, AL3 4ES
E : letterbox@sada-architecture.com
W : www.sada-architecture.com
T : 01 727 860810

Project:	24-013 Abbey Gardens	
Drawing:	Existing 6th Floor Plan	
Date: 30.06.2025	drawn by: RN	check: CC
Scale: 1:200@A1	drwg no.: 12-216	rev. no.: P.01

® Copyright: This drawing or design may not be reproduced without permission.

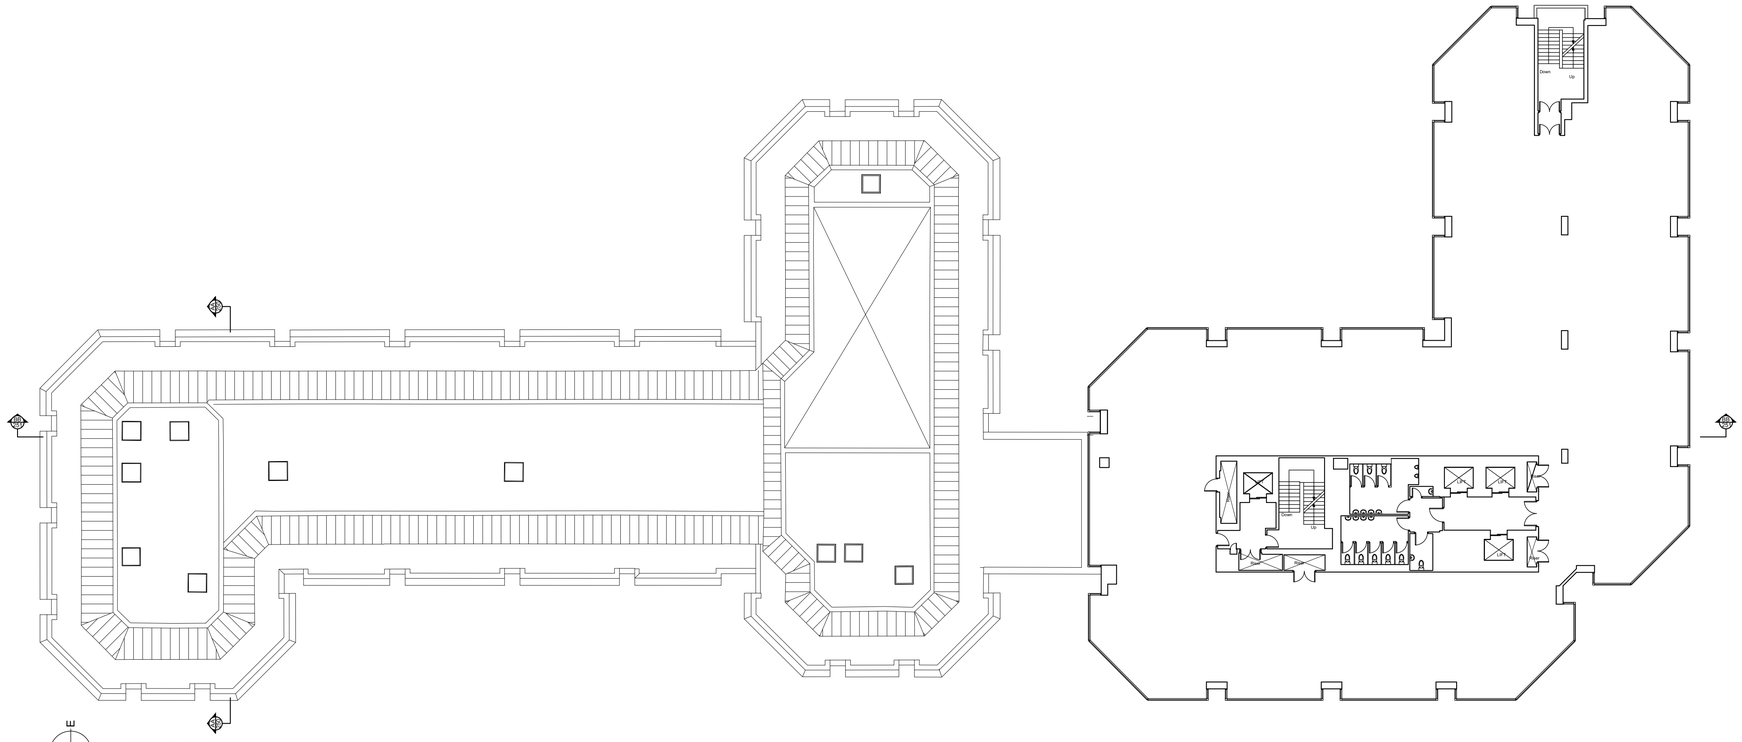

N E S W

EXISTING 7TH FLOOR PLAN
SCALE 1:200

NOTES

DO NOT SCALE - USE FIGURED DIMENSIONS ONLY.

ALL DIMENSIONS TO BE CHECKED ON SITE PRIOR TO CONSTRUCTION AND ANY DISCREPANCIES TO BE HIGHLIGHTED BY CONTRACTOR.

THIS DRAWING IS TO BE READ IN CONJUNCTION WITH ALL RELEVANT SPECIFICATIONS AND DRAWINGS.

ALL LEVELS ARE TO FINISHED LEVELS UNLESS OTHERWISE INDICATED.

N E S W

0 1 2 3 5 10 m 20 m

Drawing Status:	PLANNING

Revision:	Description:	Date:
P.01	Issued for Information	09.02.26

PLANNING

SADAarchitecture

P : 26C George Street, St Albans, AL3 4ES
E : letterbox@sada-architecture.com
W : www.sada-architecture.com
T : 01 727 860810

Project: 24-013 Abbey Gardens		
Drawing: Existing 7th Floor Plan		
Date: 30.06.2025	drawn by: RN	check: CC
Scale: 1:200@A1	drwg no.: 12-217	rev. no.: P.01

© Copyright: This drawing or design may not be reproduced without permission.

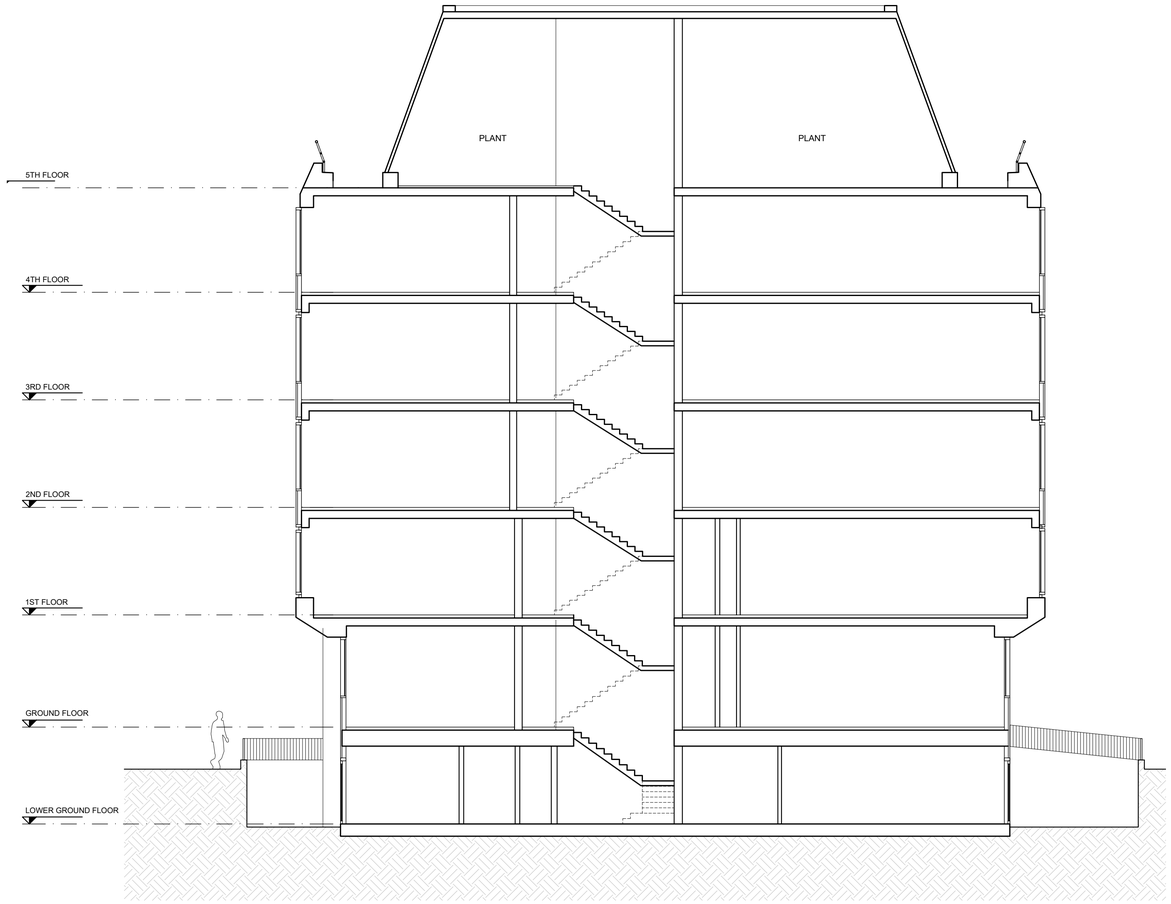

SECTION AA (North Block)
SCALE 1:100

NOTES

DO NOT SCALE - USE FIGURED DIMENSIONS ONLY.

ALL DIMENSIONS TO BE CHECKED ON SITE PRIOR TO CONSTRUCTION AND ANY DISCREPANCIES TO BE HIGHLIGHTED BY CONTRACTOR.

THIS DRAWING IS TO BE READ IN CONJUNCTION WITH ALL RELEVANT SPECIFICATIONS AND DRAWINGS.

ALL LEVELS ARE TO FINISHED LEVELS UNLESS OTHERWISE INDICATED.

0 1 2 3 5 10 m 20 m

Drawing Status:	P L A N N I N G

Revision:	Description:	Date:
P.01	Issued for Information	09.02.26

P L A N N I N G

SADAarchitecture

P : 26C George Street, St Albans, AL3 4ES
E : letterbox@sada-architecture.com
W : www.sada-architecture.com
T : 01 727 860810

Project:	24-013 Abbey Gardens		
Drawing:	Existing Section AA		
Date:	10.07.2025	drawn by: RN	check: CC
Scale:	1:200@A1	drwg no.: 12-250	rev. no.: P.01

© Copyright: This drawing or design may not be reproduced without permission.

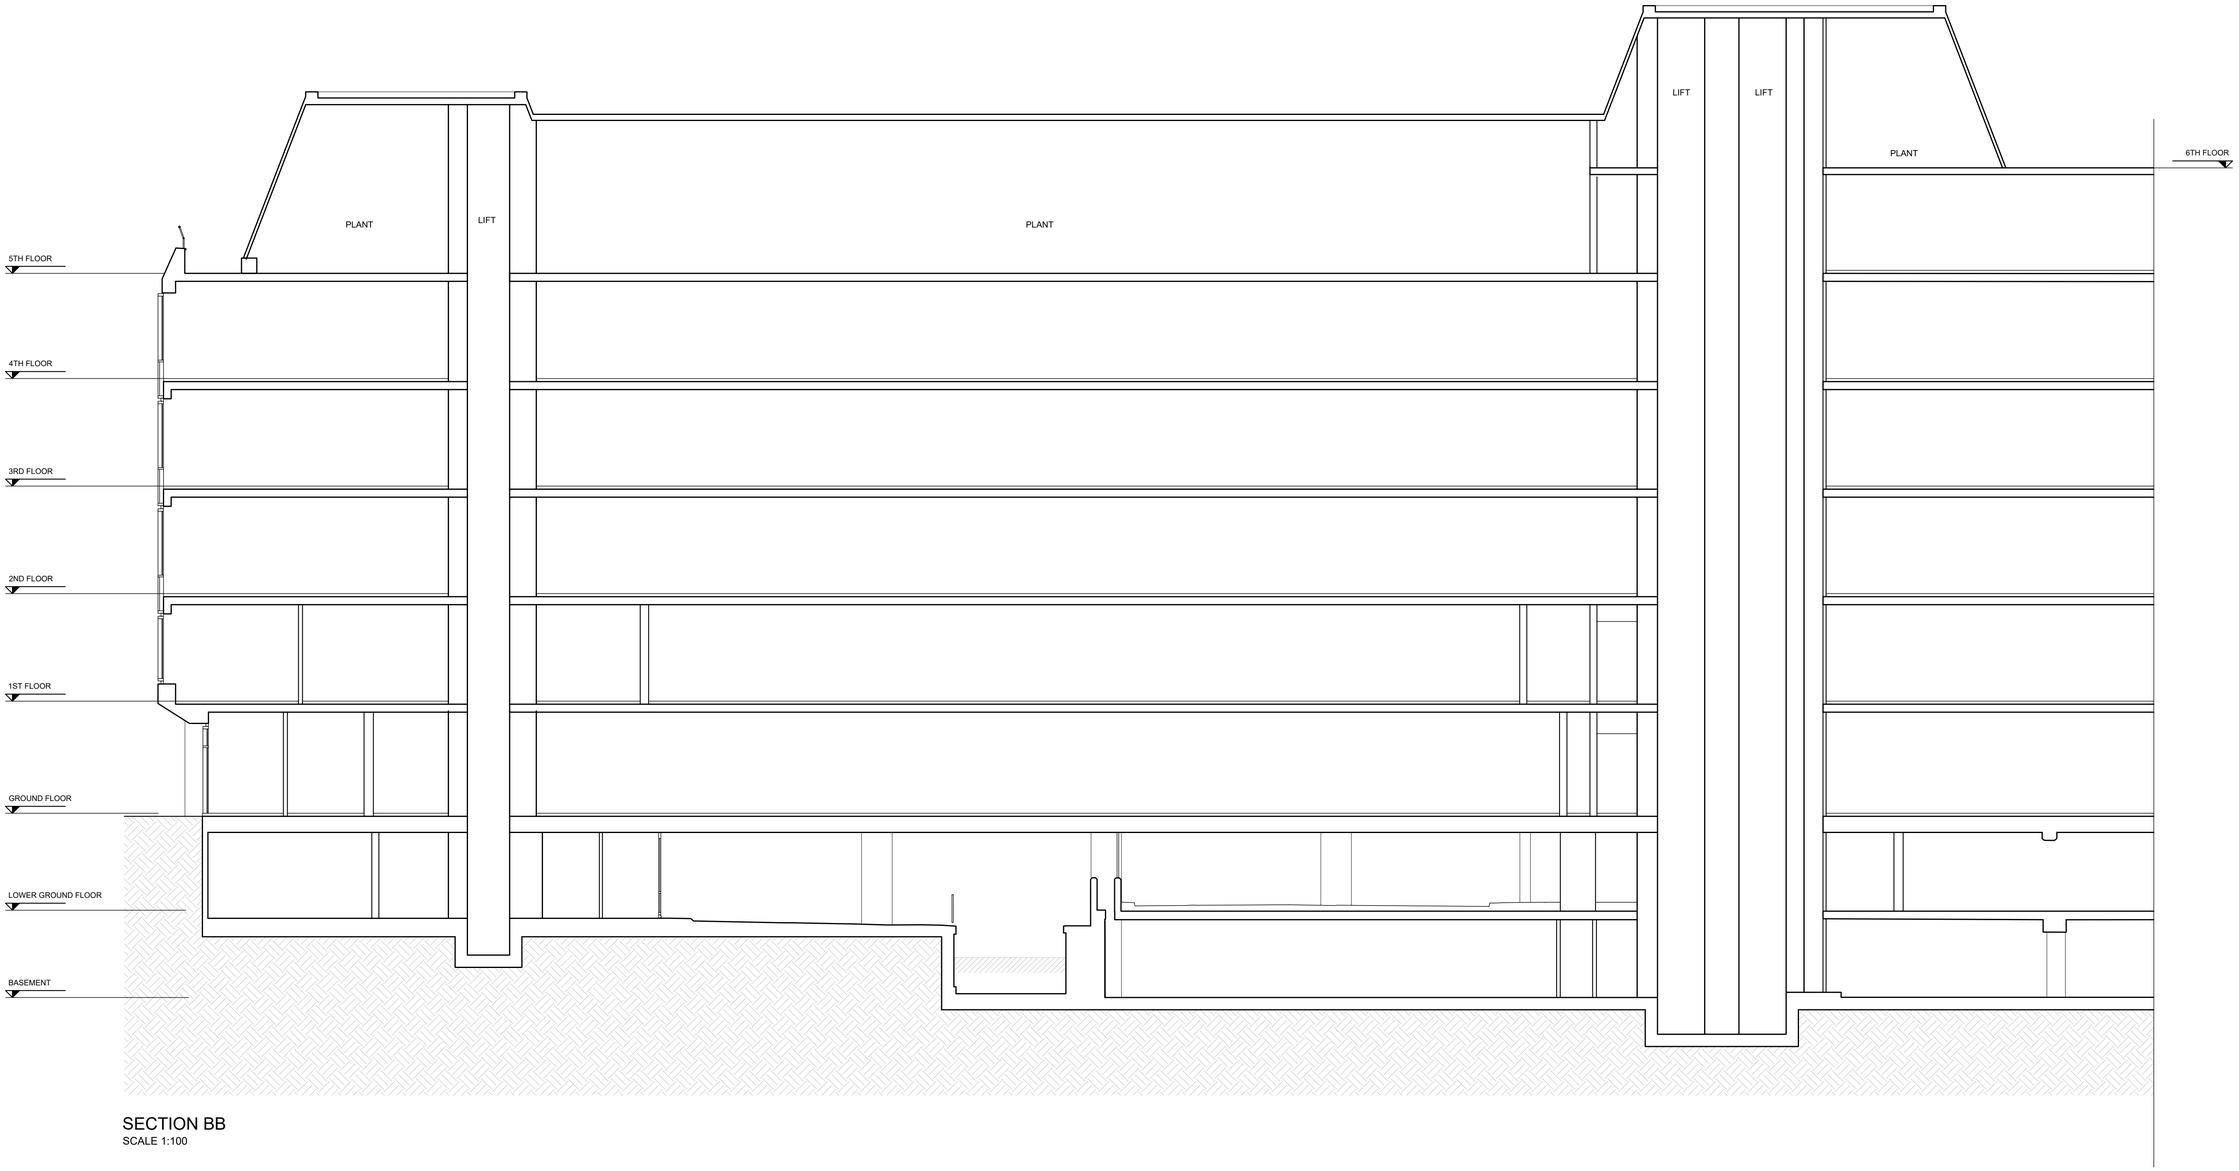

SECTION BB
SCALE 1:100

NOTES

DO NOT SCALE - USE FIGURED DIMENSIONS ONLY.

ALL DIMENSIONS TO BE CHECKED ON SITE PRIOR TO CONSTRUCTION AND ANY DISCREPANCIES TO BE HIGHLIGHTED BY CONTRACTOR.

THIS DRAWING IS TO BE READ IN CONJUNCTION WITH ALL RELEVANT SPECIFICATIONS AND DRAWINGS.

ALL LEVELS ARE TO FINISHED LEVELS UNLESS OTHERWISE INDICATED.

0 1 2 3 5 10 m 20 m

Drawing Status: P L A N N I N G

Revision:	Description:	Date:
P.01	Issued for Information	09.02.26

P L A N N I N G

SADAarchitecture

P : 26C George Street, St Albans, AL3 4ES
E : letterbox@sada-architecture.com
W : www.sada-architecture.com
T : 01 727 860810

Project: 24-013 Abbey Gardens
Drawing: Existing Section BB
Date: 10.07.2025 | drawn by: RN | check: CC
Scale: 1:200@A1 | drwg no.: 12-251 | rev. no.: P.01

© Copyright: This drawing or design may not be reproduced without permission.