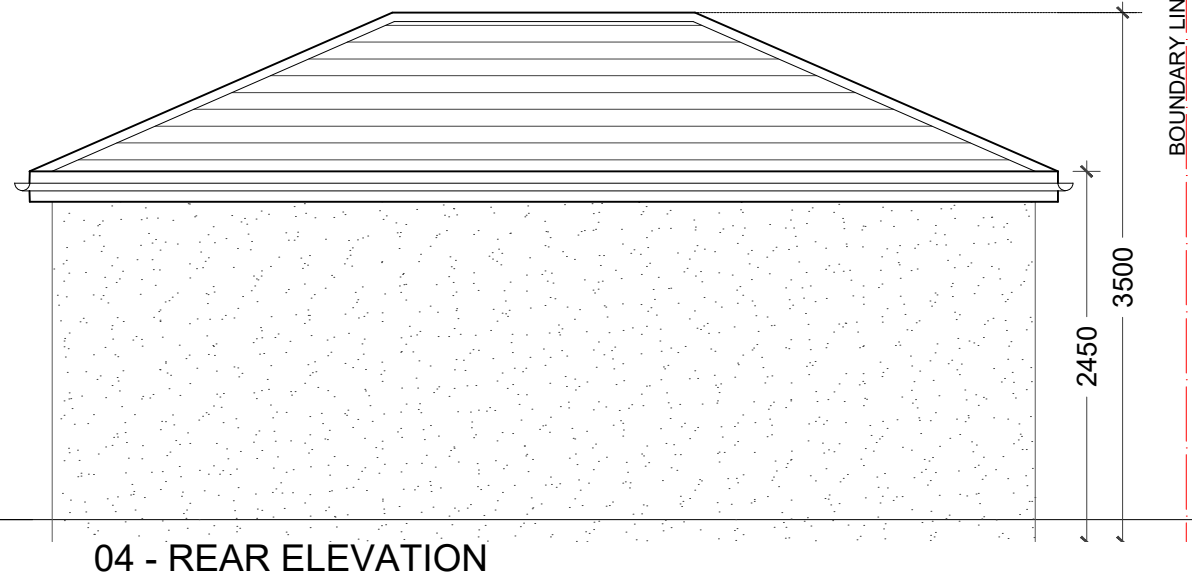
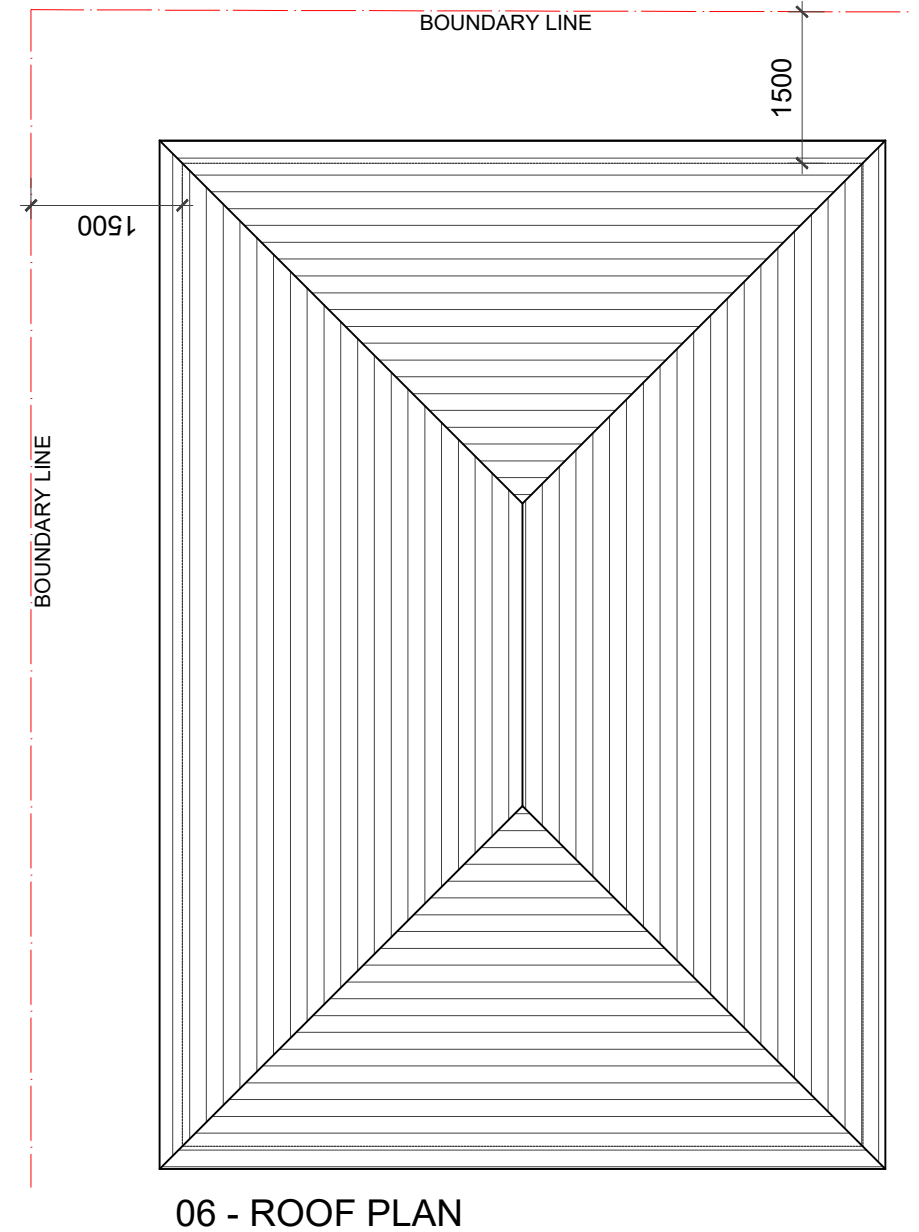
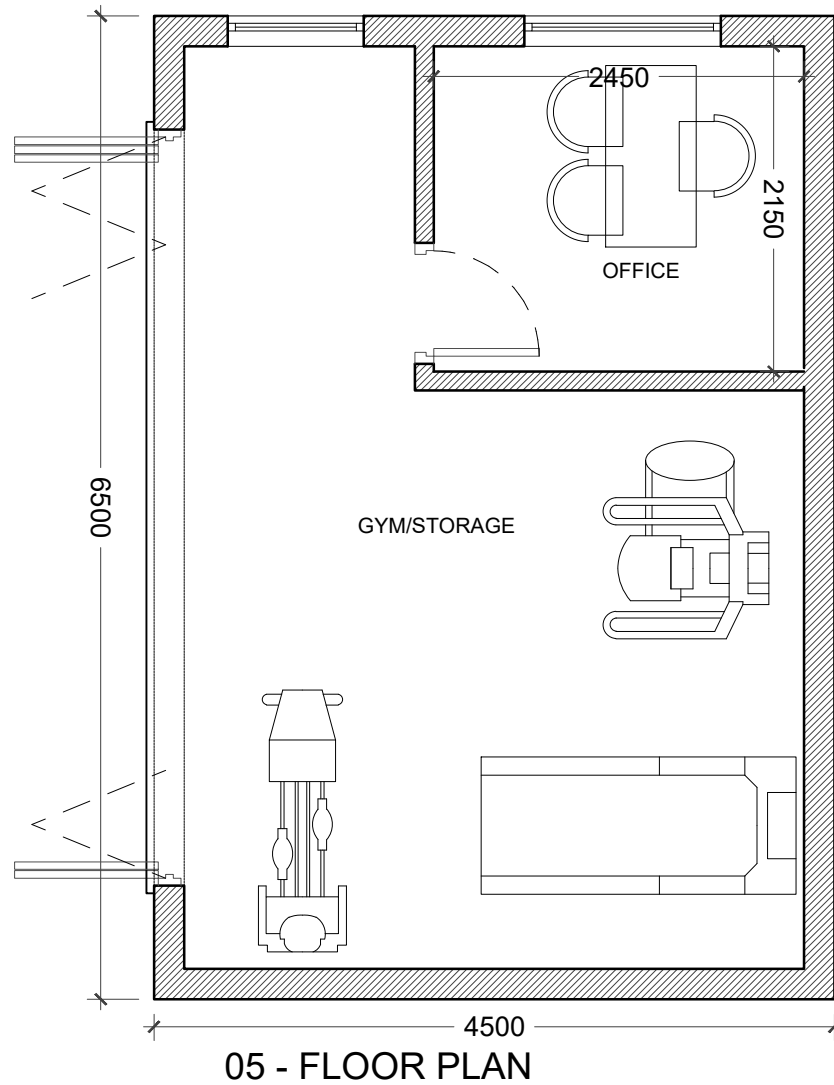
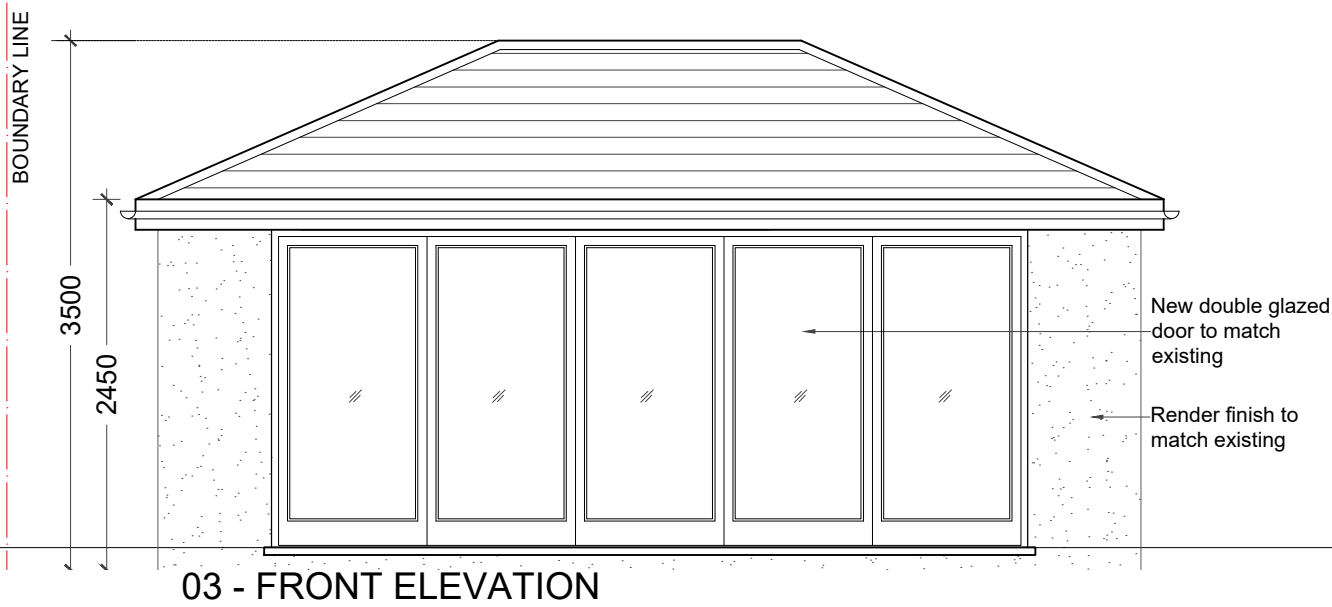
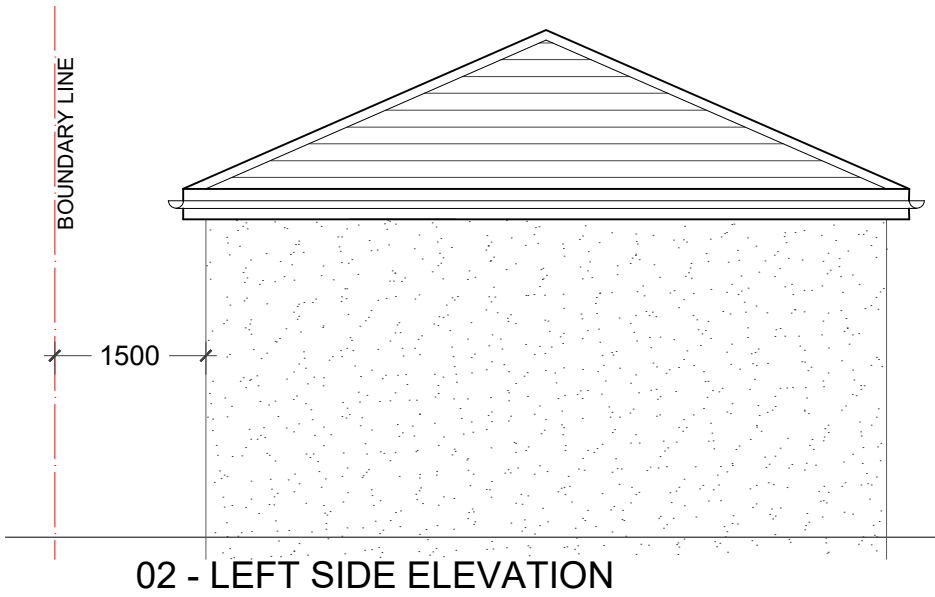


NOTES

- Dimensions are not to be scaled from this drawing by contractors. The contractor is requested to check all dimensions before the work started.
- Report any discrepancies to the client or architect before undertaking the work described in the drawings.
- Dimensions are approximate site dimensions and are to be verified by the contractor on site before any fabrication/site works i.e foundations etc occur
- Contractor is responsible for all temporary propping to existing structure

REVISIONS			
NO	DESCRIPTION	DATE	BY

HOUSE HOLDER APPLICATION

DE ARCHITECTURAL CONSULT.LTD
M: 07824773079, 07869580774
E: design.endeavour@gmail.com

Project: **3 DOWNSHIRE SQUARE, BERKSHIRE
READING, RG1 6NJ**

Title: **PROPOSED OUT-BUILDING
PLANS & ELEVATIONS**

Scale: 1:50@A3	Drawn: FA	Approved:	Date: FEB-26
Job No: DAC-405/25	Drawing No: PH-3DS-06	Rev:	