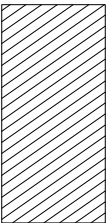
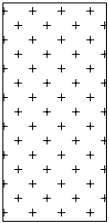
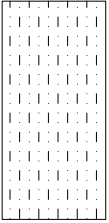
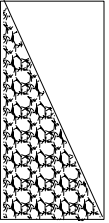
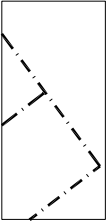
	RESIN BONDED GRAVEL
	PERMEABLE CONCRETE BLOCK PAVING CHARCON WOBURN INFILTA COLOUR: RUSTIC
	PAVING SLABS MARSHALLS: SAXON PAVING COLOUR: BUFF
	INDIAN SANDSTONE
	PERMEABLE RESIN BOUND GRAVEL OR EQUAL COLOUR: BUFF
	GRANITE SETT TRIM TO CAR BAYS COLOUR: SILVER GREY
	PROPOSED ROOT BARRIER GREENBLUE URBAN Ltd

Rev	Date	Note
D	22.4.2025	Eastern unit- bin & bike store, paving modified
C	4.4.2025	Services, tree root cells and route barrier added
B	8.4.2024	Hard surfacing amended to suit layout
A	7.2.2024	Parking layout and hard surfacing amended

Adams Habermehl Ltd




41 The Green, Stevenage, Hertfordshire, SG13 6BR
Telephone 01255 799186 Mobile 07901 987805

Project
7 HAWTHORNE ROAD, CAVERSHAM, READING

Client
ROSEGOLD ESTATES Ltd

Drawing Title
HARD LANDSCAPE & SERVICES PLAN

Drawing Number 0894 1.2	Revision D
Scale 1:200 @ A3	Date NOV. 2023
Drawn By NA.	Checked

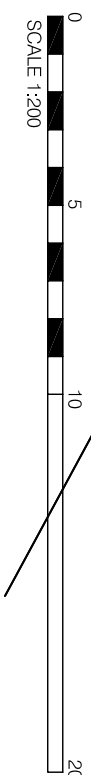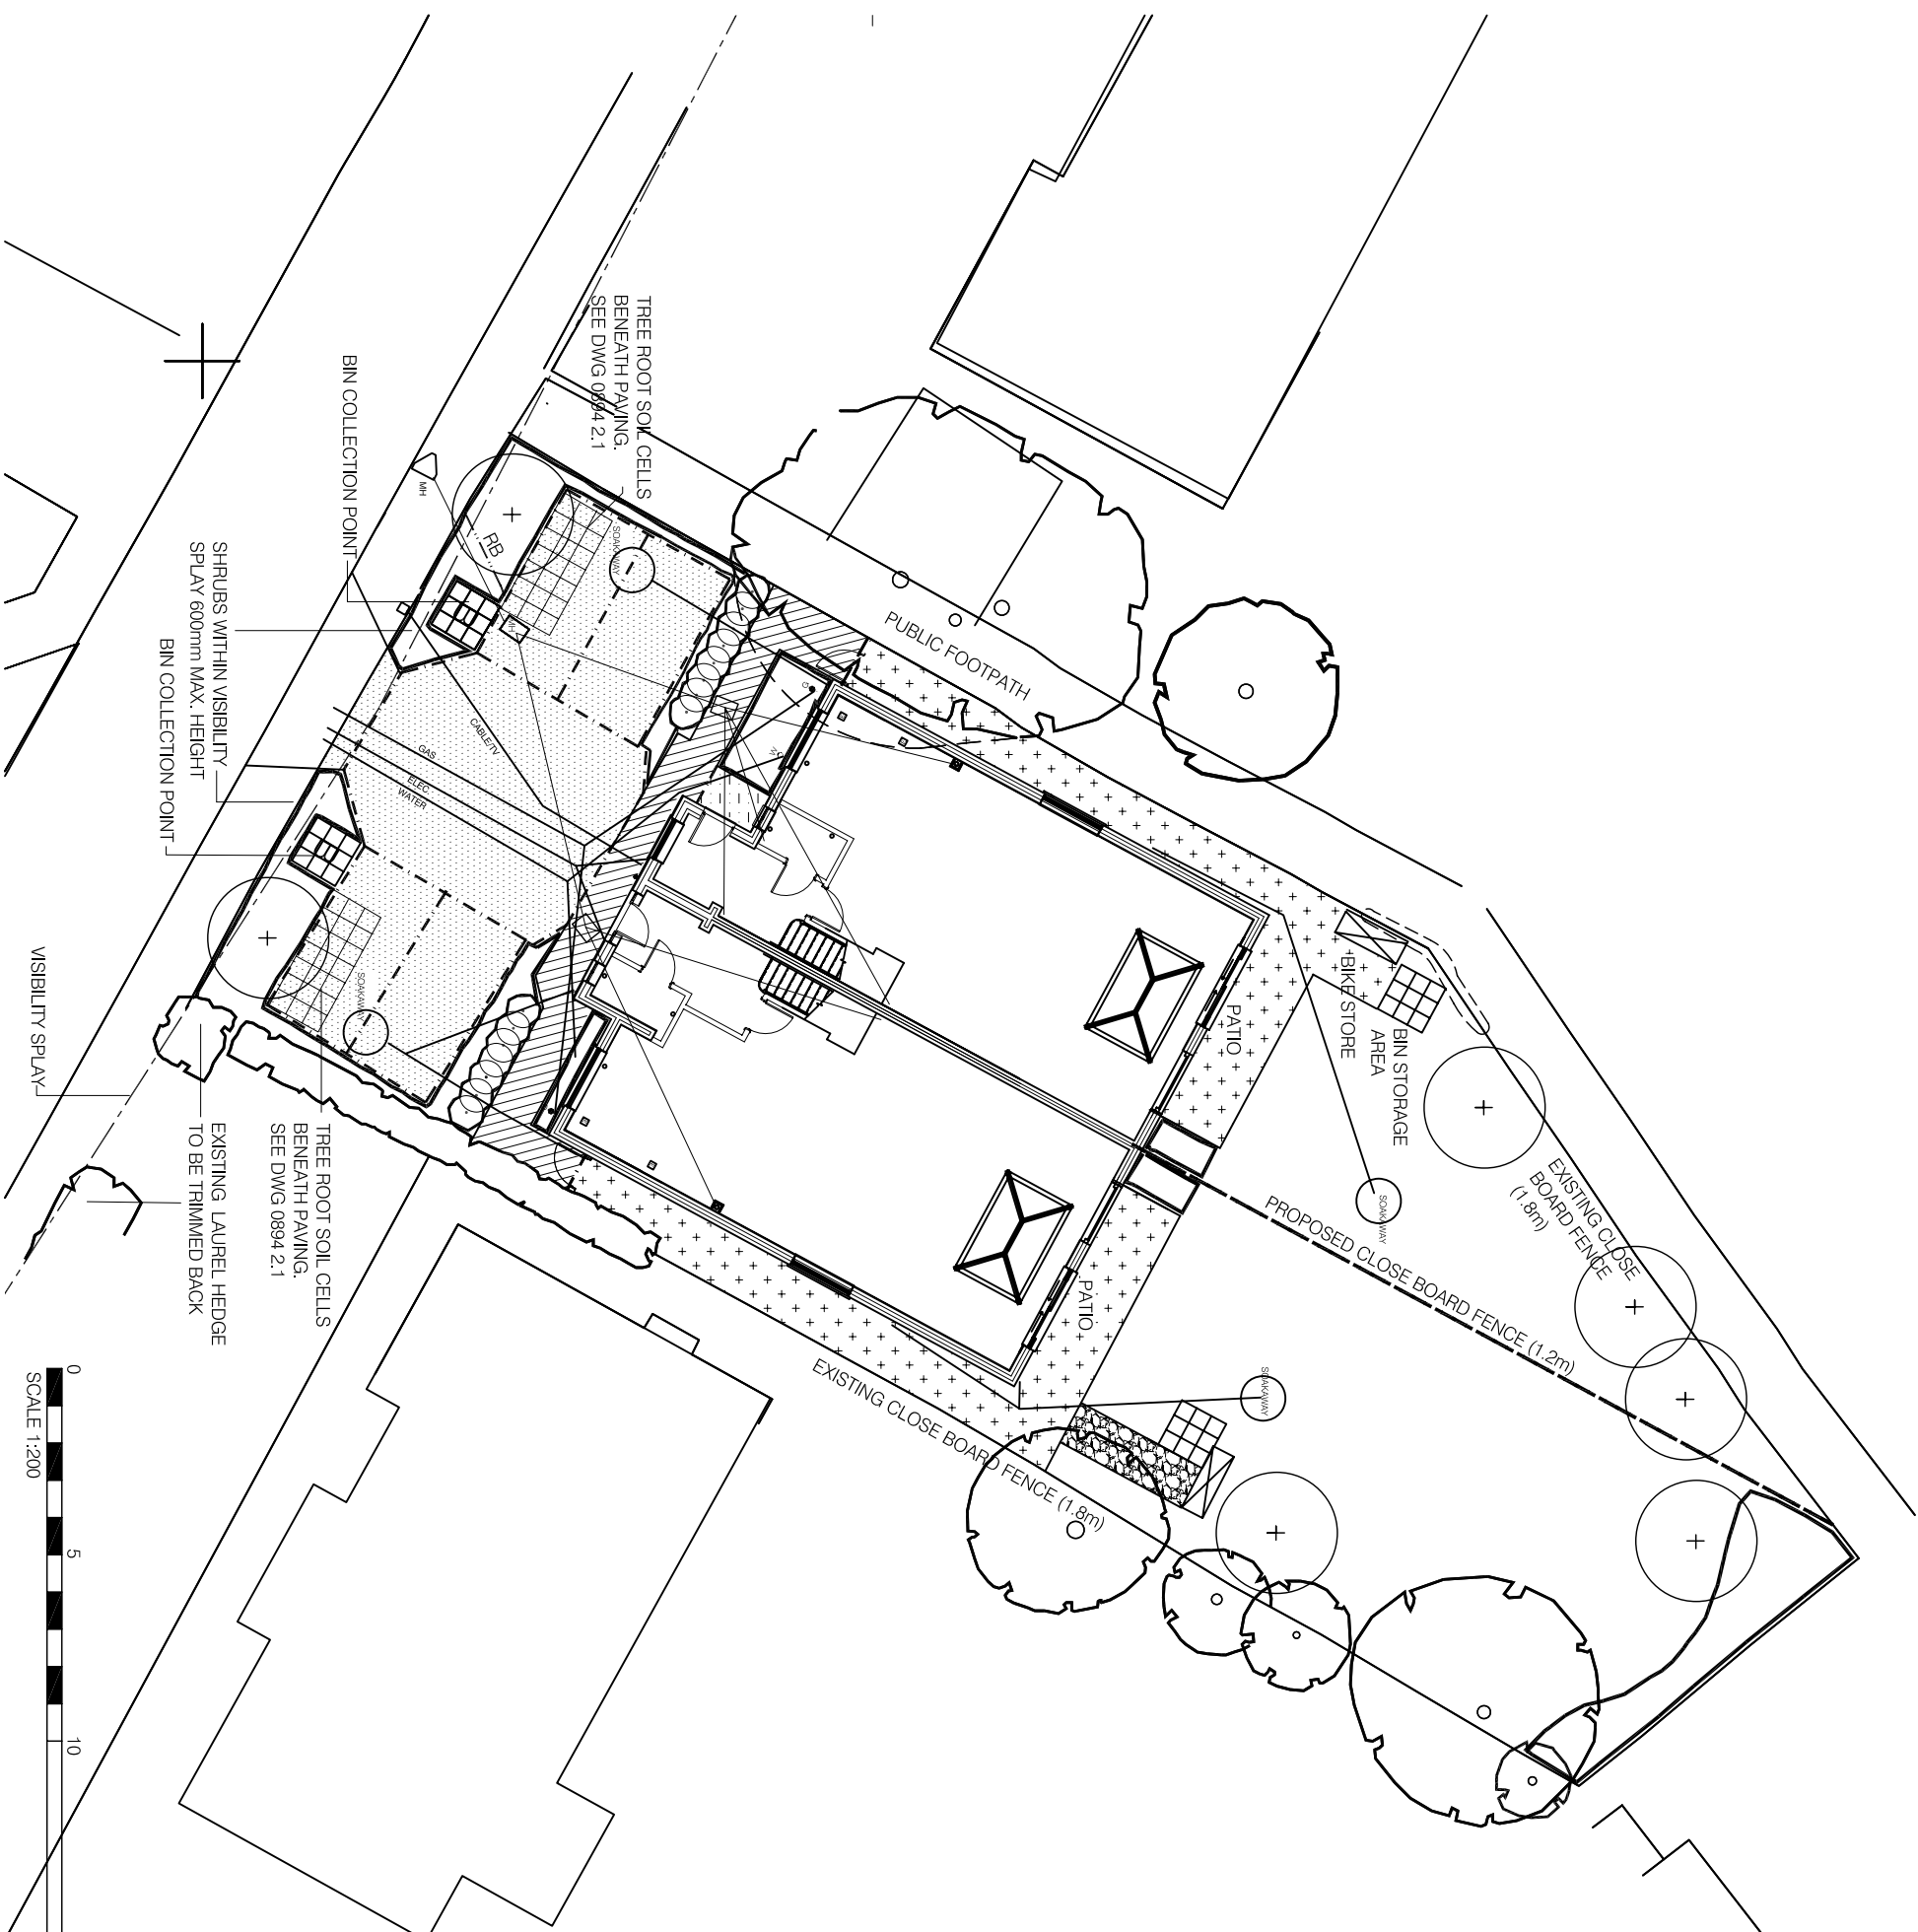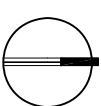

Copyright: Not to be reproduced without written permission