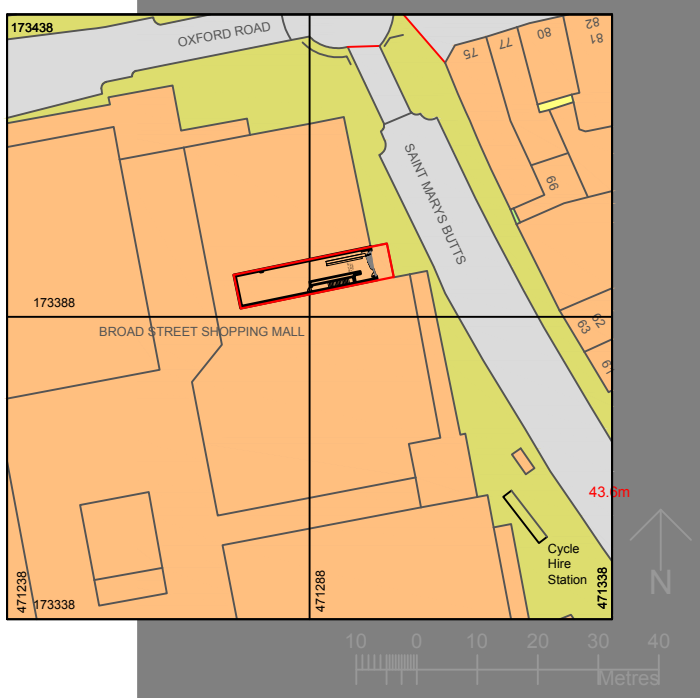

General Notes:

All dimensions and conditions are to be checked on site prior to preparing drawings or commencing any work.

This drawing is the property of Cre8:Portfolio and protected by the Copyright, Designs and Patents Act, 1988

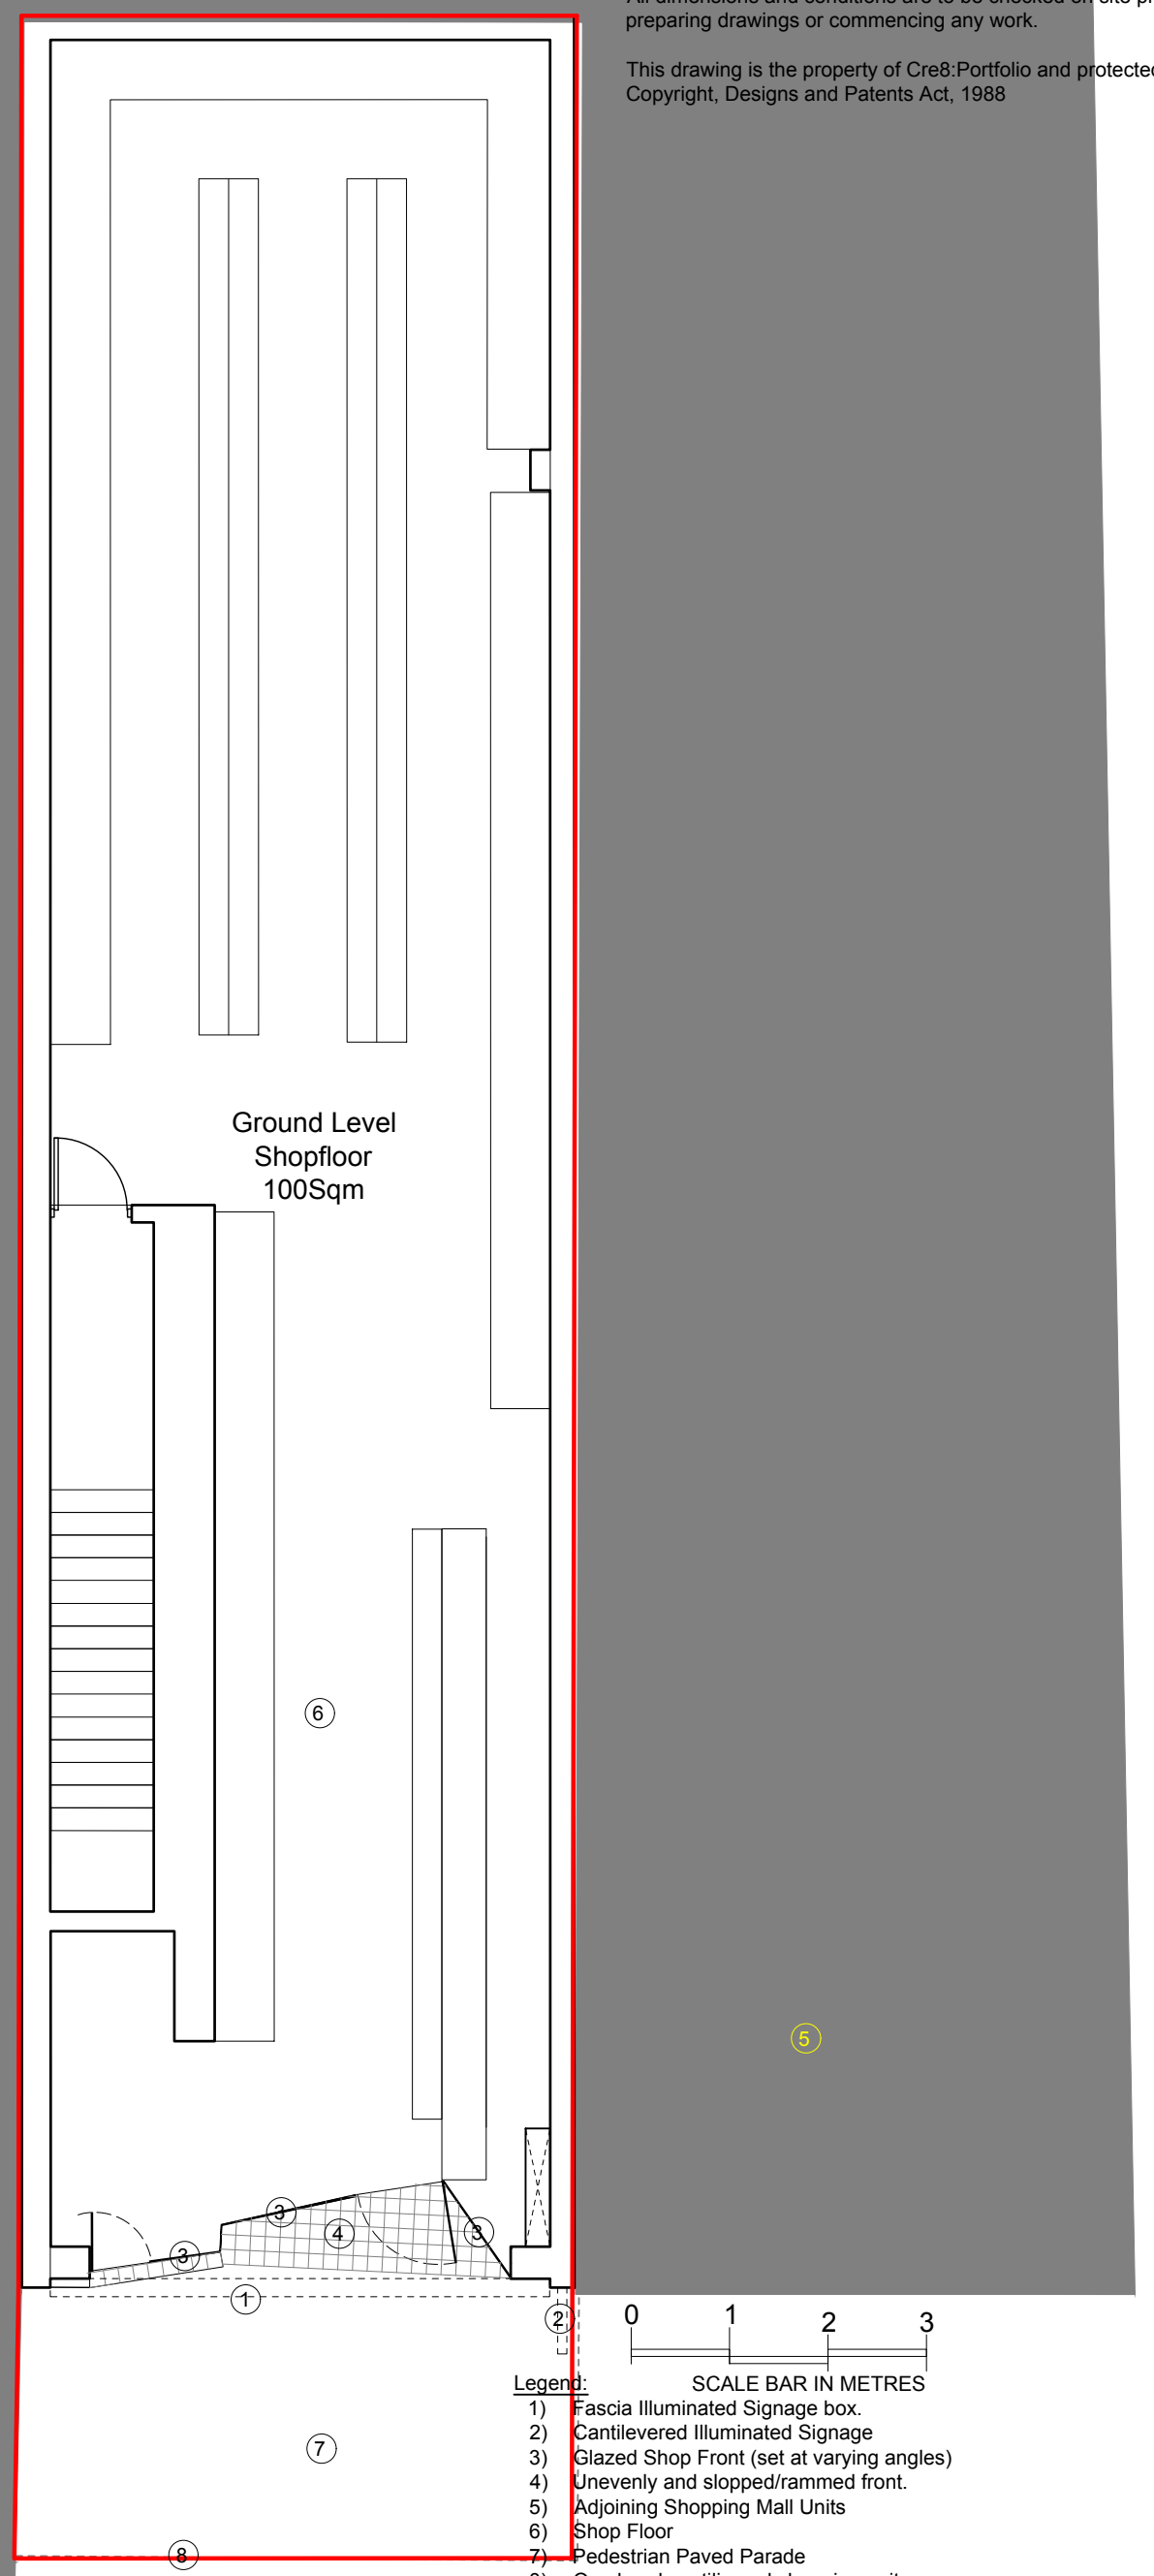

Legend:

1) Fascia Illuminated Signage box.
2) Cantilevered Illuminated Signage
3) Glazed Shop Front (set at varying angles)
4) Unevenly and slopped/rammed front.
5) Adjoining Shopping Mall Units
6) Shop Floor
7) Pedestrian Paved Parade
8) Overhead cantilivered shopping unit

Unit Footorint 128sqm

RETROSPECTIVE APPLICATION

Boundary amended - 23/02/26 - Rev B
Annotation amended - 10/02/26 - Rev A

Cre8:Portfolio
ARCHITECTURE . INTERIOR DESIGN . PROJECT MANAGEMENT
C8: P
63 Twyford Road Harrow, HA2 0SH
M: +44(0)7855956063
E: gocreate@cre8portfolio.com
W: www.cre8portfolio.com

NOTE: Read in conjunction with associated information. All dimensions are to be checked on site by the Contractor prior to order of materials and commencement of works on site, discrepancies shall be referred to the Architect for clarifications following site check measurements. Supply of the drawing in digital form is for convenience only and no reliance may be placed on any data in digital form. All data must be checked against hard copy. This drawing is issued for Statutory Application and Design Intent only and not for construction unless stated. All Materials, Methods of Storage, and installation shall be in accordance with the current British Standards, as well as Manufacturer's recommendations and other recognised Certification.

REVISION:

Site Address	Project Title	Drawing Sheet	Project number	Drawing number	Purpose
C MART Oriental Store 1 St Marys Butts Reading RG1 2LN	SHOP FLOOR DEVELOPMENT	Basement and Ground Floor Plan	040924	FPL - 201	FULL PLANNING PERMISSION & ADVERTISMENT CONSCENT
		Drawn by / Checked by	Scale 1:75@A3 1:1250@A3	Revision B	Date SEPTEMBER 2025

N

Copyright of Cre8:Portfolio 2025 ©