


Location Plan

Site Address: South Block, Royal Berkshire Hospital, London Road, Reading, RG1 5AN

Date Produced: 25-Feb-2026

Scale: 1:2500 @A4

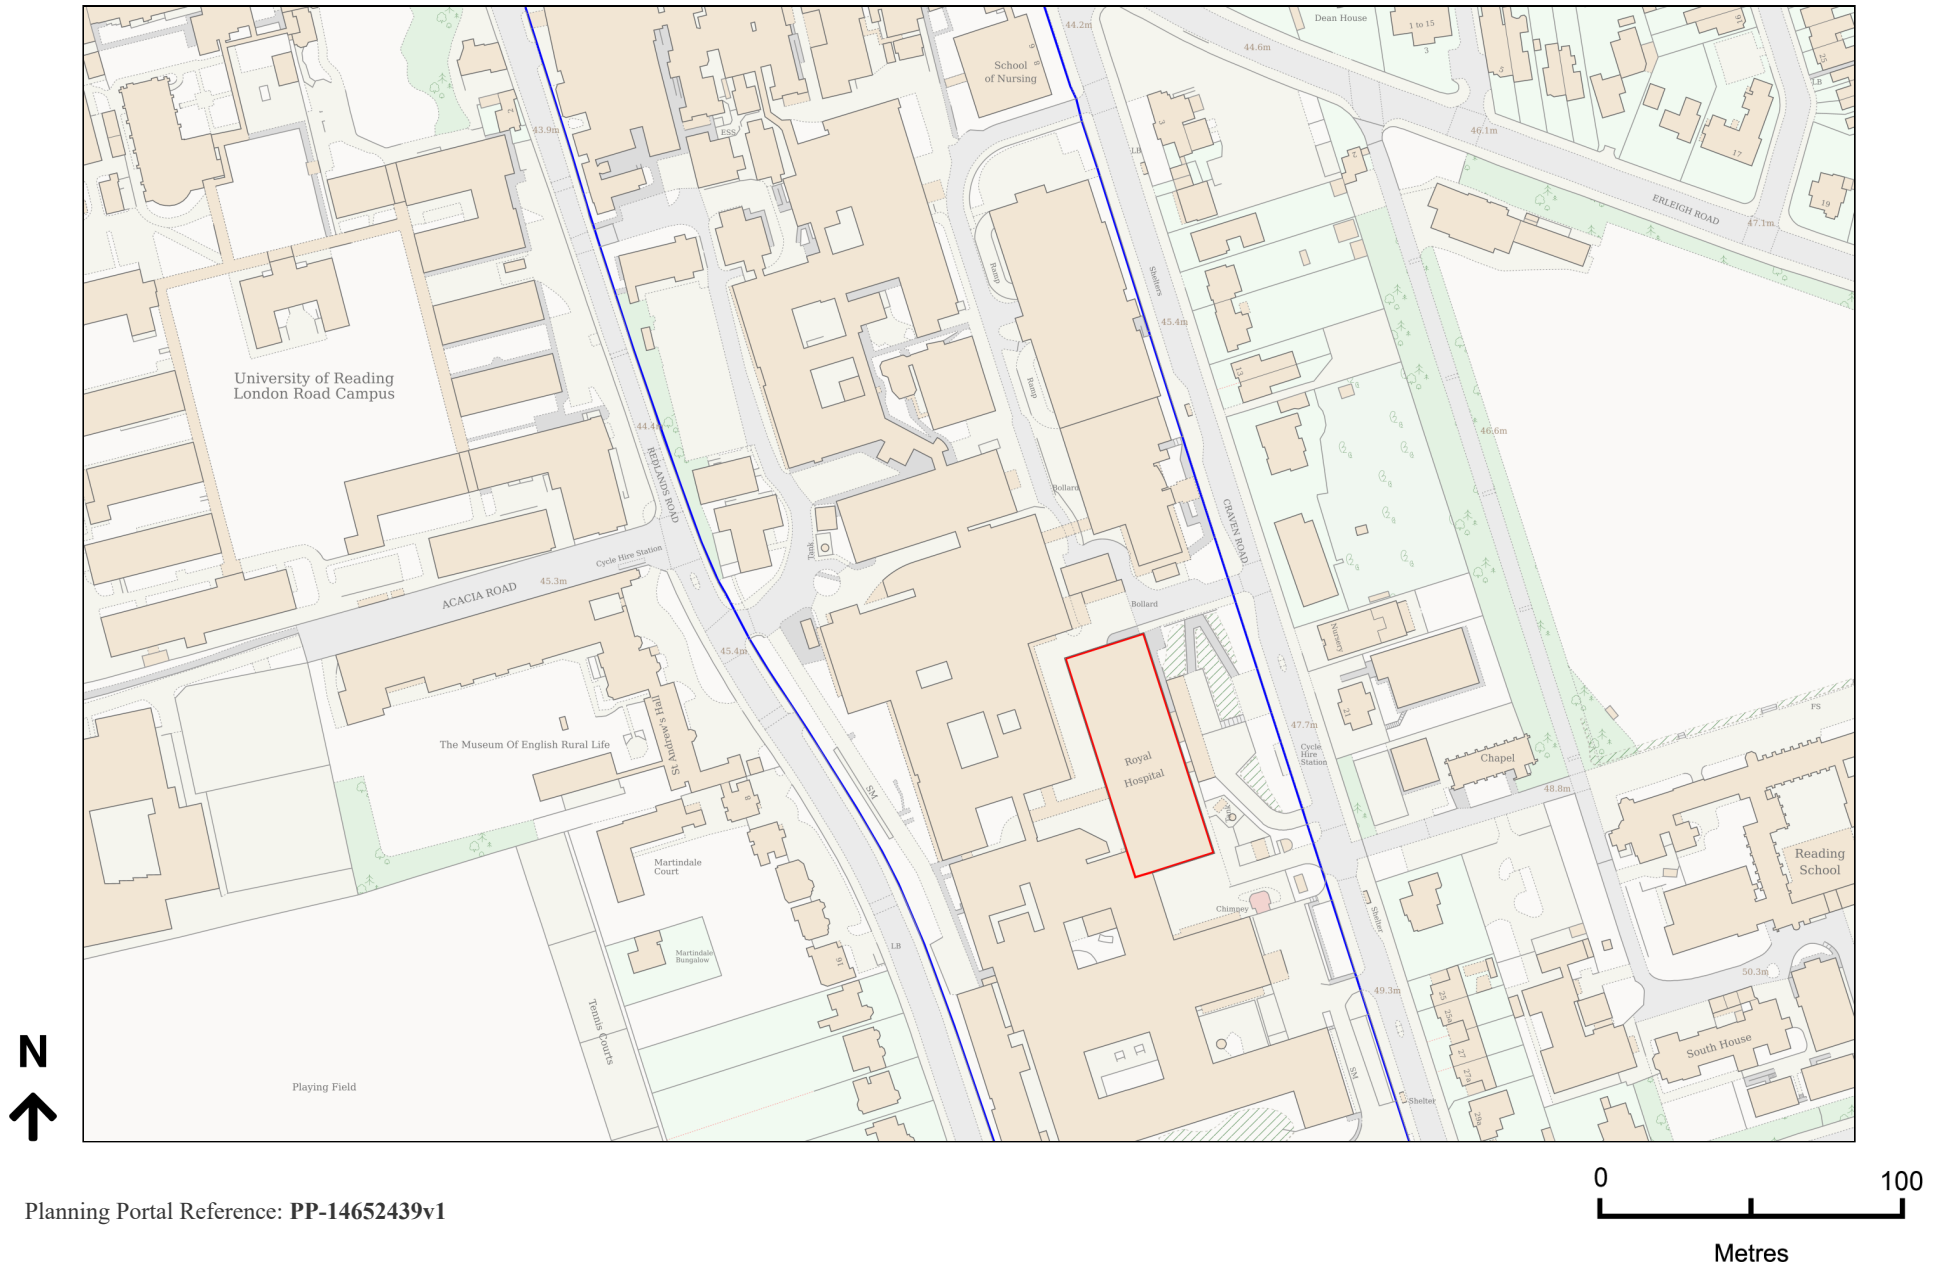

Planning Portal Reference: PP-14652439v1