




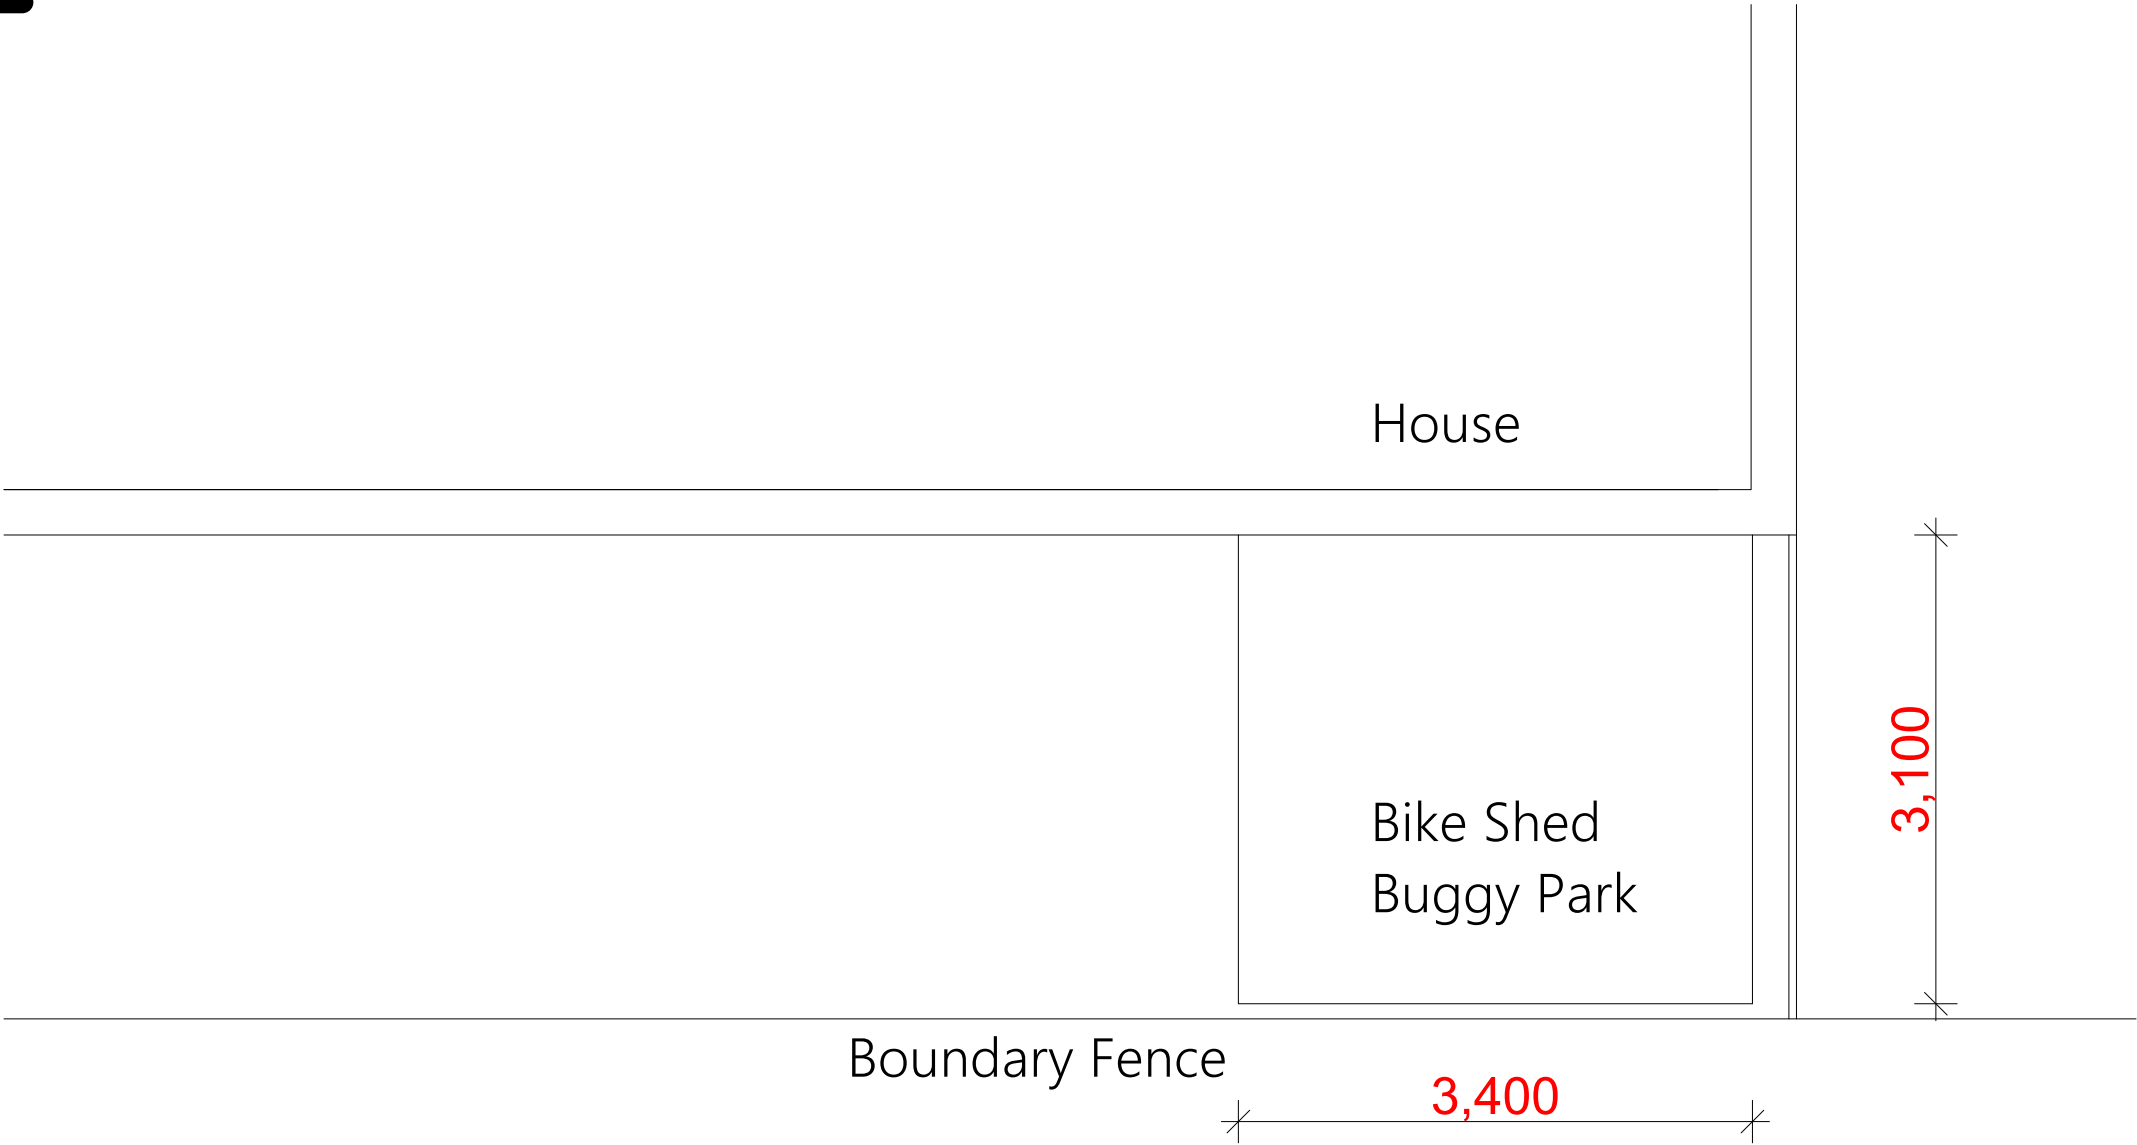


PLAN SCALE 1:50

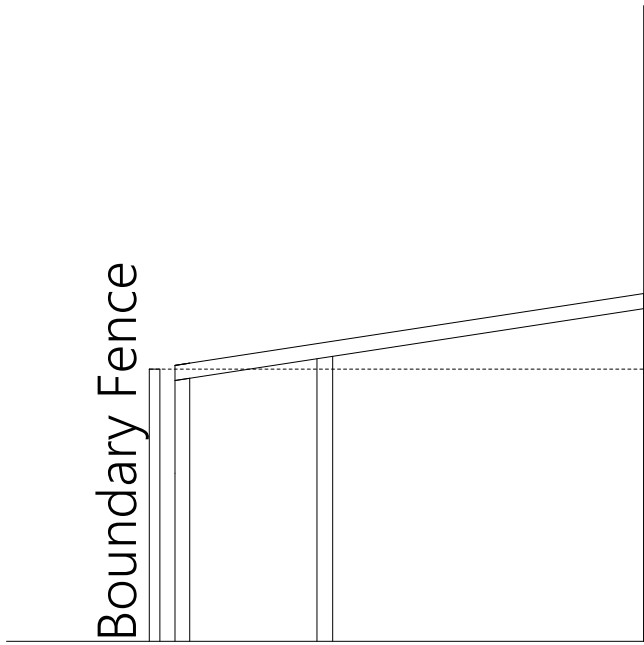

E Elevation

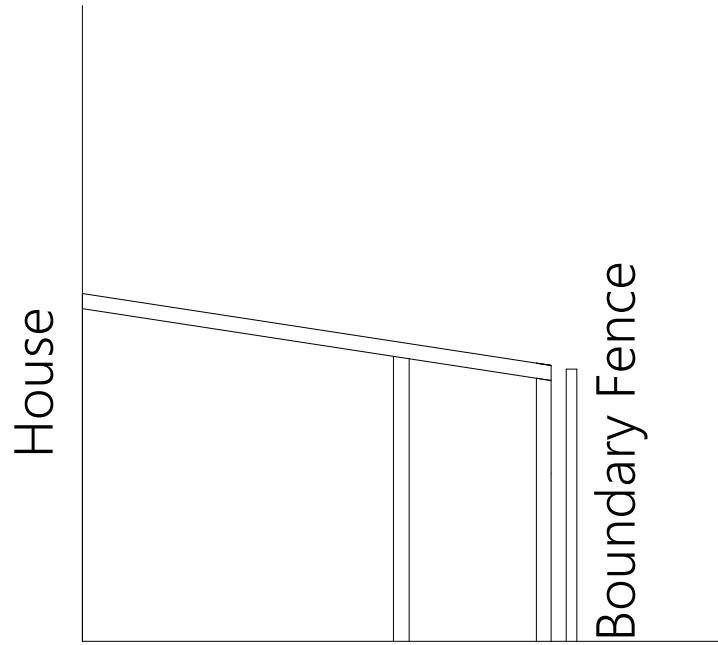

W Elevation

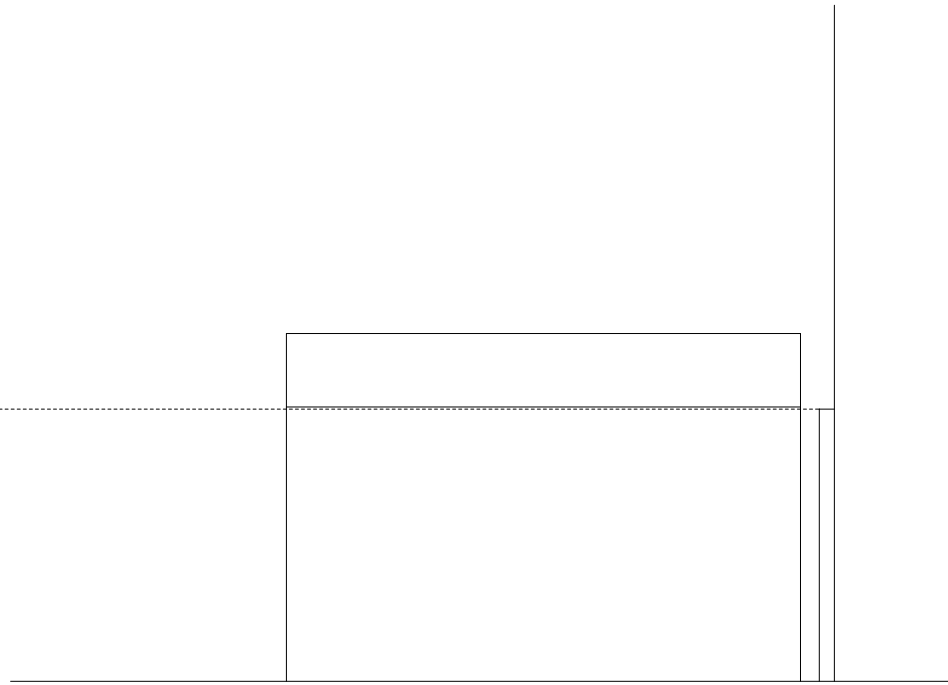

S Elevation

ELEVATIONS SCALE 1:50

B	04.02.26	RevB
A	21.01.26	RevA
REV	DATE	DESCRIPTION
STATUS: PLANNING PERMISSION		
PROJECT NO: 80WWR-25		
SCALE: 1:50 @A1		
DATE: 24.04.2025		

SITE ADDRESS:

80 Whitley Wood Road,
Reading, RG2 8JE.

DRG NO:

80WWR-P-03B

DRG TITLE:

Proposed
Plans & Elevations

ADAPT ARCHITECTURE LIMITED
INFO@ADAPTARCHITECTURE.CO.UK
T: 01483 904 154

