





DRAWING NOTES

COPYRIGHT ©
This drawing and the details herein are the copyright of MBH Design Studio Ltd. and must not be reproduced, altered or passed to any third party without prior written consent.

This drawing has been produced for the project listed below, is submitted in support of this application to the Local Planning Authority and is not intended for use by any other person or for any other purpose.

Every effort has been made to ensure the accuracy of these drawings, however MBH Design Studio Ltd. accept no responsibility for any discrepancies arising from the reuse of survey information and preliminary drawings commissioned by the Applicant from others.

 SITE BOUNDARY LINE
 SITE APPLICATION LINE

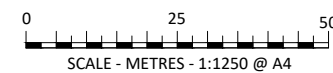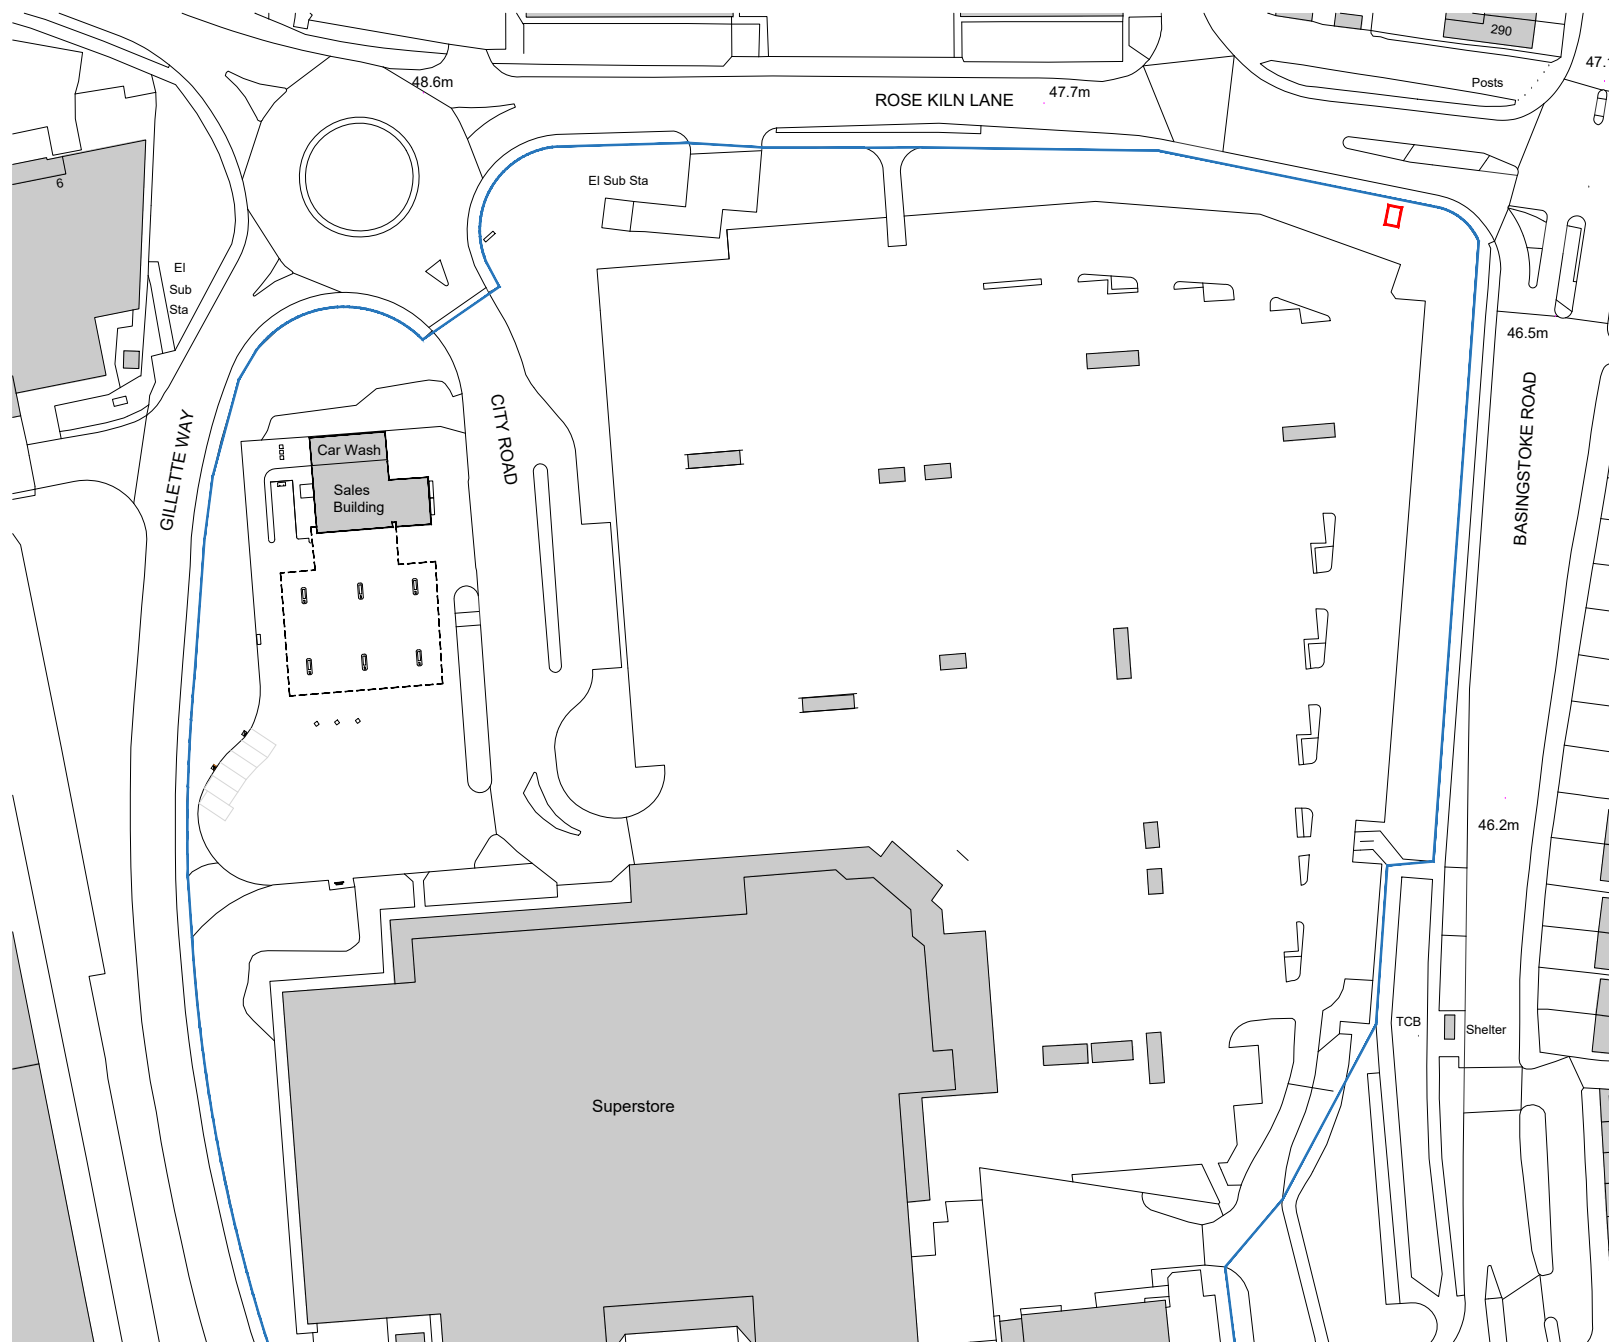

REV	DATE	DESCRIPTION	DRAWN/CHECKED
REVISION NOTES			
PLANNING   mbh Design Studio Ltd. Brook House, Apex Court, Camphill Rd, West Byfleet, Surrey, KT14 6SQ www.mbhstd.com t: 01932 352 727 f: 01932 351 545			
CUSTOMER 			
PROJECT FS2359 - READING ROSE KILN WAY MORRISONS ROSE KILN LANE READING RG2 0HB			
DRAWING TITLE LOCATION PLAN			
DRAWN BY DM		DATE 03.03.2026	SCALE 1:250
CHECKED BY NS		DRAWING NUMBER 14313-2359-LP	PAPER SIZE A4
			REV. -