


Block Plan - RG1 6HH

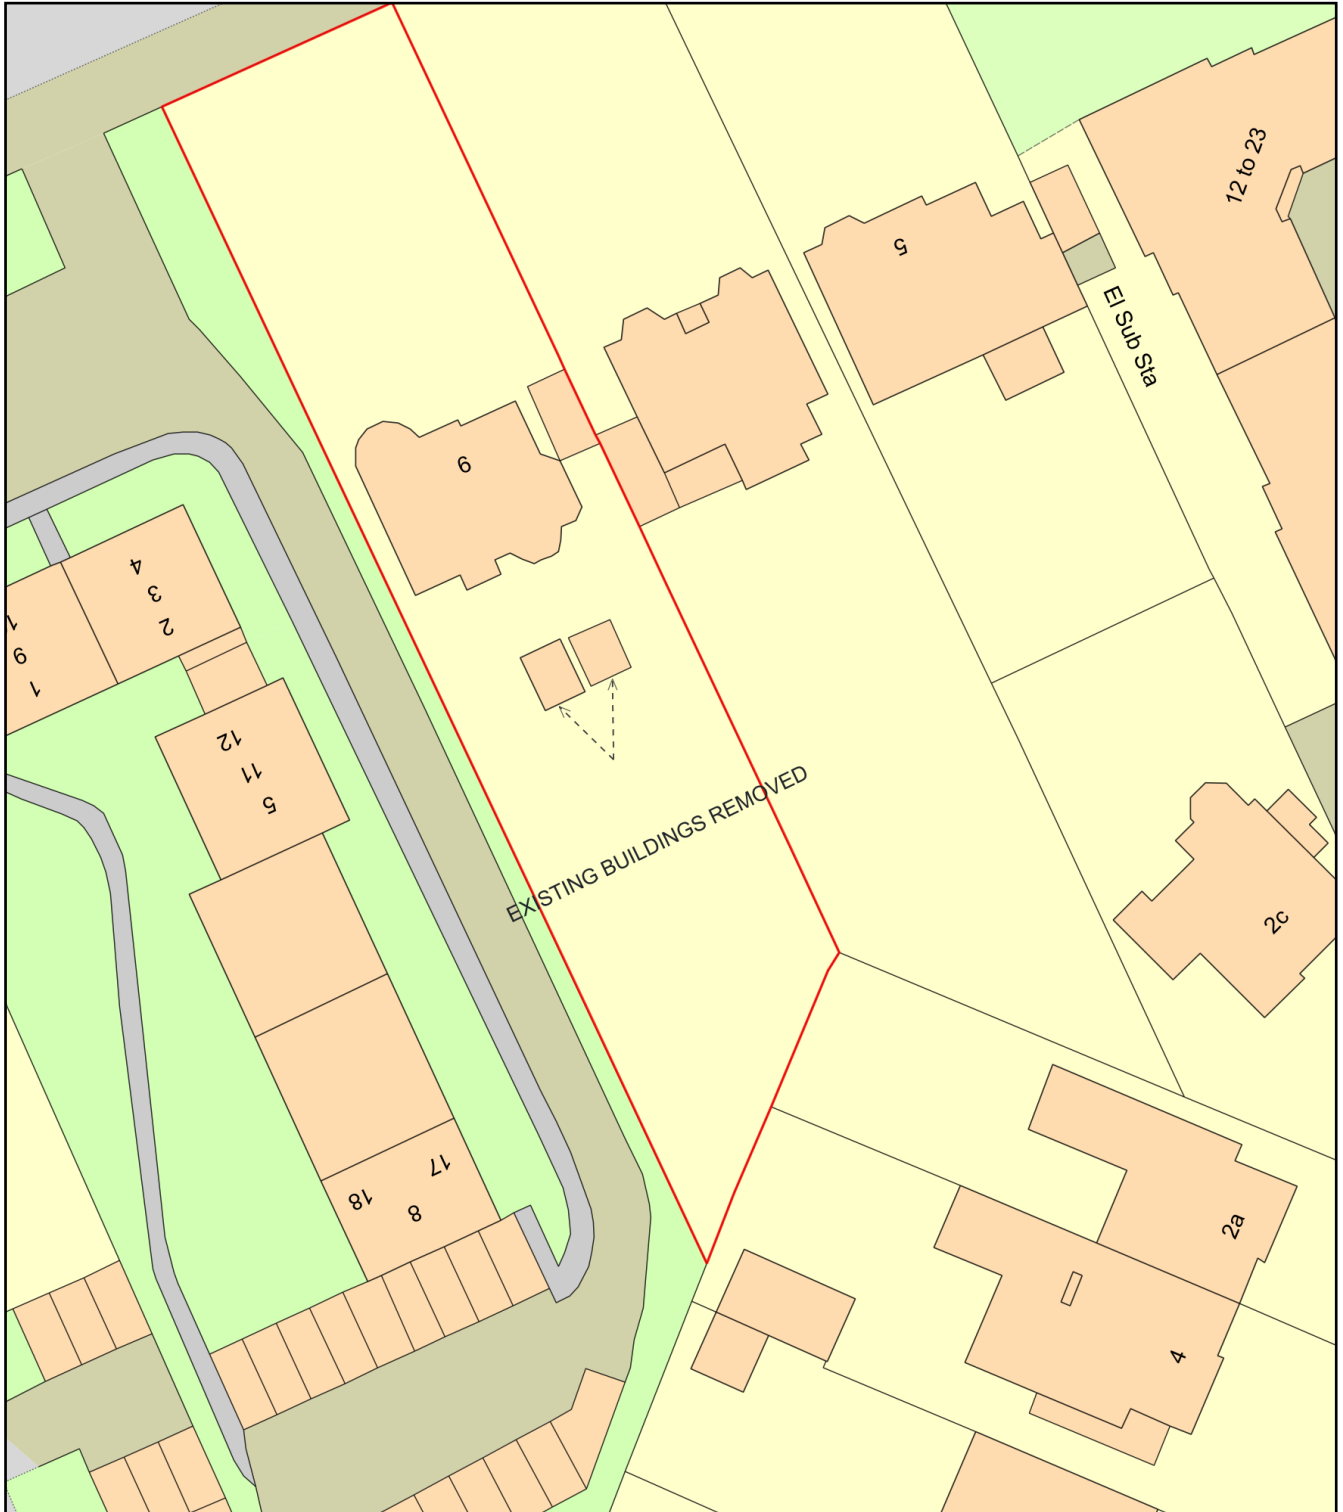

0 20
Metres



Plan Produced for: Rosie McKenzie

Date Produced: 30 Jan 2026

Plan Reference Number: TQRQM25239105330979

Scale: 1:500 @ A4