




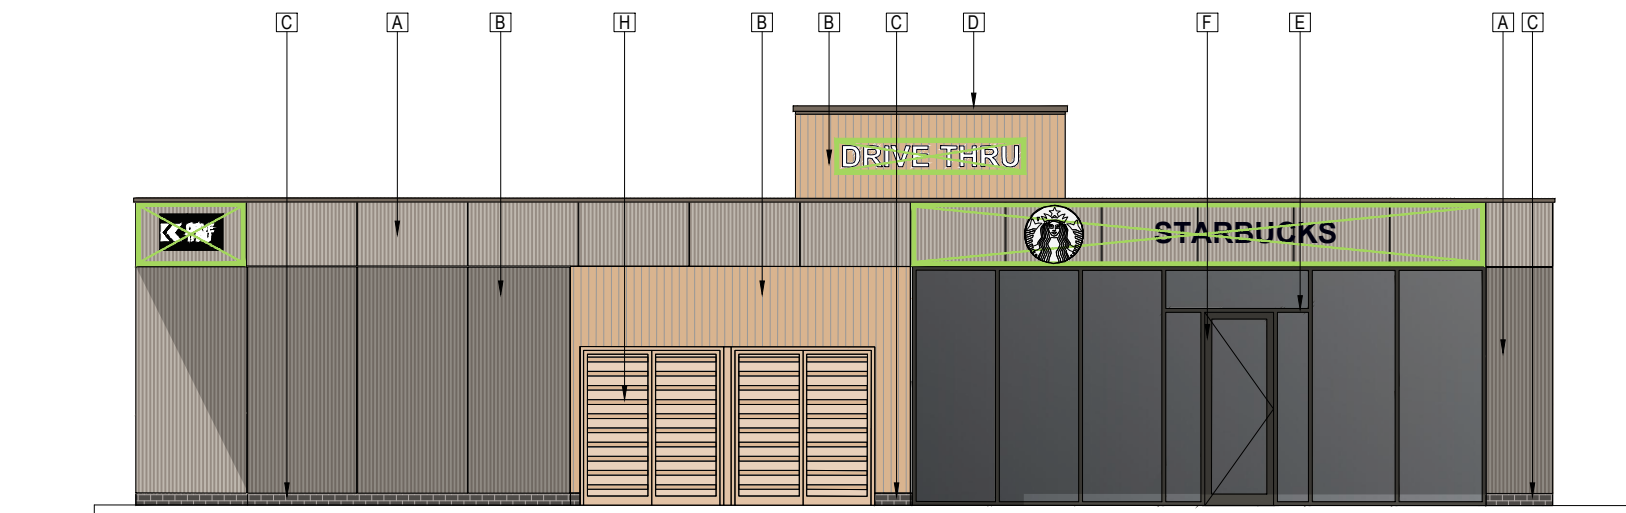


ELEVATION A-A

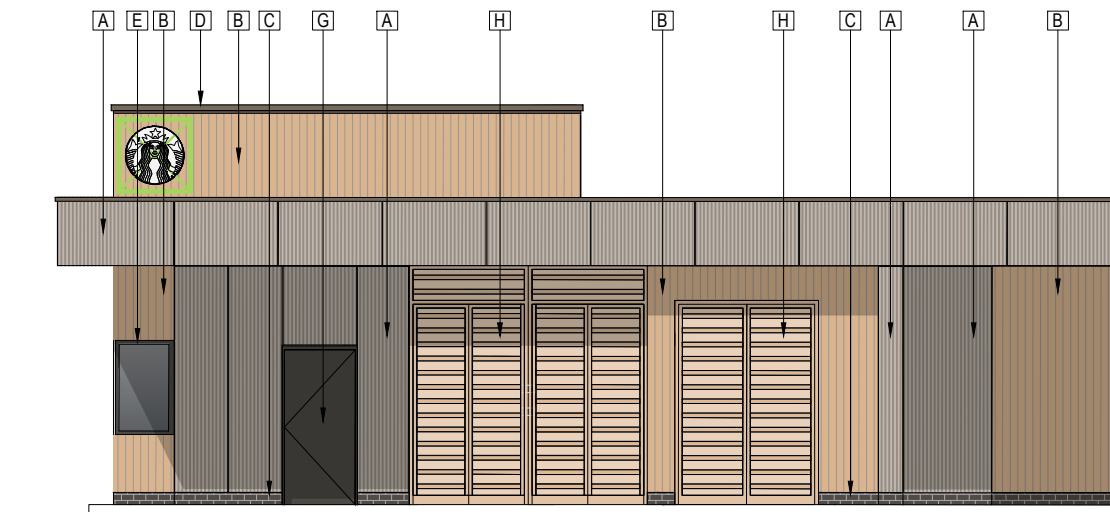


ELEVATION B-B

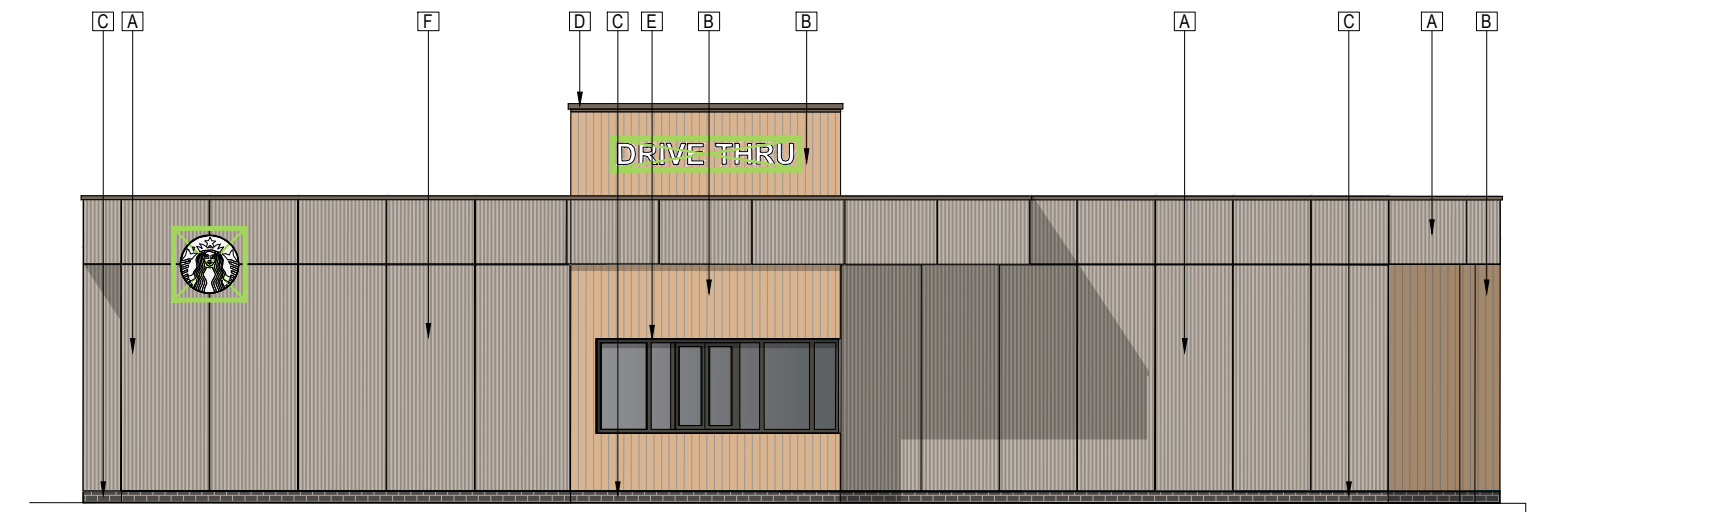

ELEVATION C-C

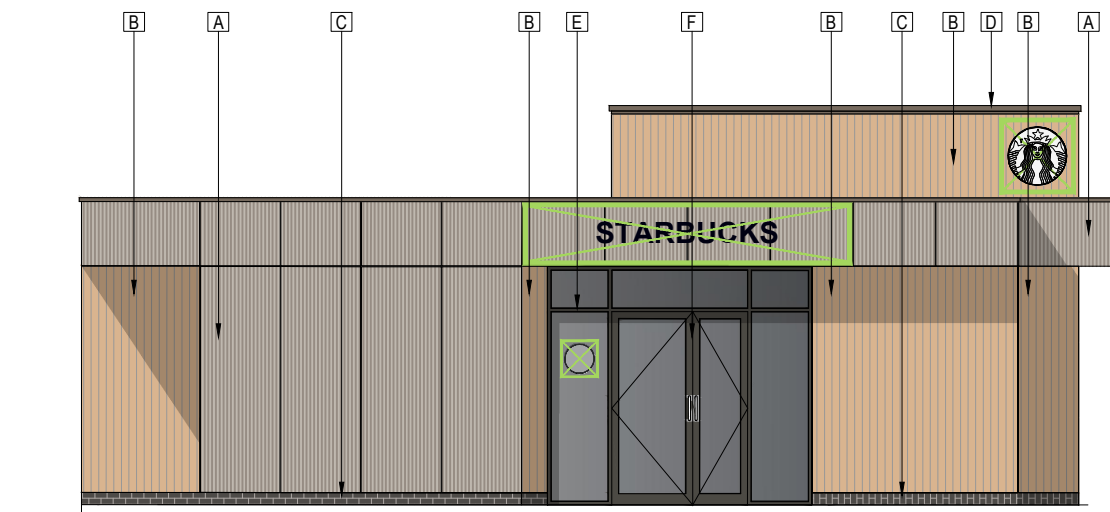

ELEVATION D-D

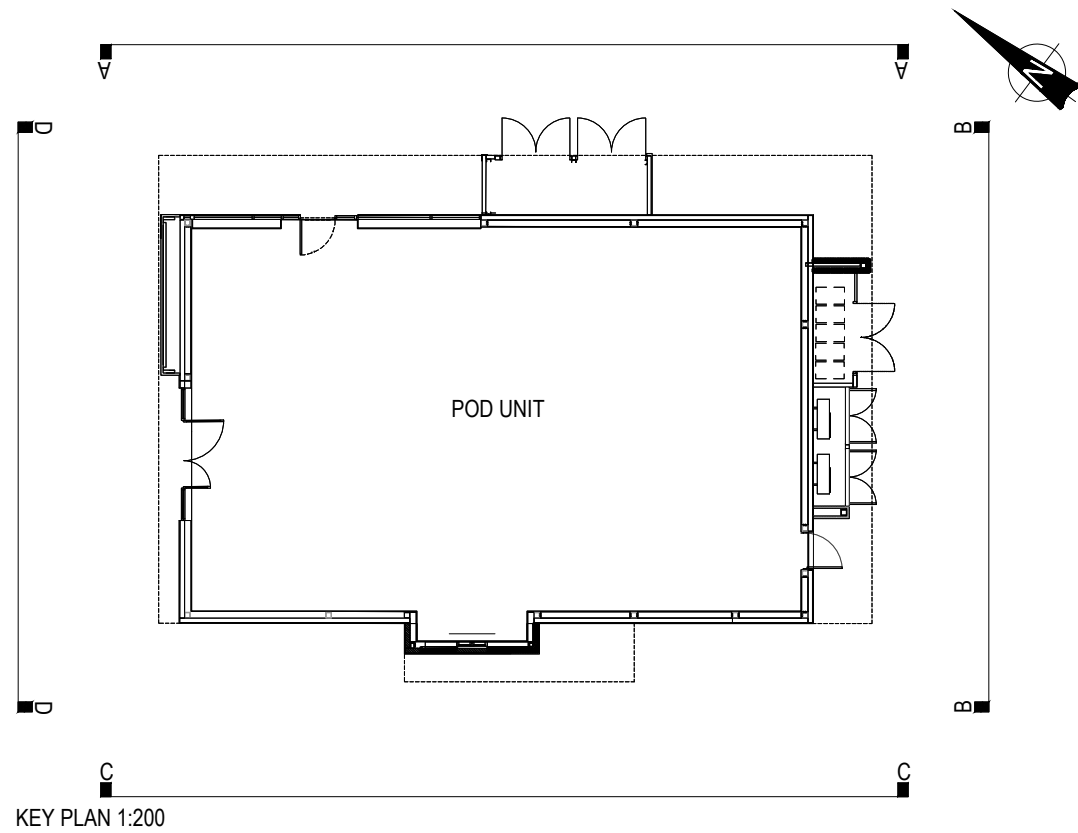

KEY PLAN 1:200

Copyright of this drawing is the property of Urban Edge Architecture Limited. It must not be reproduced or amended nor used in the execution of any works whether in conjunction with the proposed works for which it is prepared or otherwise without the express consent in writing of Urban Edge Architecture Limited.

Urban Edge Architecture Limited
One Scotgate Mews, Scotgate,
Stamford, Lincolnshire, PE9 2FX.

Tel. ++44 (0)1780 755665
Fax. ++44 (0)1780 755360

THIS DRAWING IS FOR PLANNING ONLY AND IS NOT TO BE USED FOR
TENDER OR CONSTRUCTION

DRAWING TO BE READ IN COLOUR

NOTE:

ALL SIGNAGE INCLUDING MENU BOARDS AND
TOTEM, TO BE APPLIED UNDER COVER ADVERT
CONSENT.

MATERIAL KEY:

- A. CLADDING PANELS
 - ETERNIT EQUITONE (LINEA) LT60
- B. VERTICALLY-LAID TIMBER CLADDING
 - ACCOYA WITH TEKOS FINISH
- C. ENGINEERING BRICK
 - DARK GREY
- D. COPING
 - RAL 7006 FINISH
- E. SHOPFRONT GLAZING FRAME
 - RAL 7022 FINISH
- F. MAIN ENTRANCE DOOR
 - RAL 7022 FINISH
- G. MOE / SERVICE DOOR
 - RAL 7022 FINISH
- H. TIMBER-LOUVRED EXTERNAL DOORS
 - ACCOYA WITH TEKOS FINISH






☒ INDICATIVE TENANT SIGNAGE

NOTE:

PLANNING NOTES:

- TENANTS ARE REQUIRED TO SUBMIT THEIR OWN
INDIVIDUAL ADVERTISEMENT CONSENT
APPLICATIONS FOR SIGNAGE AND EXTERNAL PLANT.
- TENANTS ARE NOT PERMITTED TO POSITION
SIGNAGE OUTSIDE THE ZONES INDICATED WITHOUT
PRIOR CONSENT FROM THE LANDLORD/EMPLOYER.
- TENANTS SIGNAGE PROPOSALS ARE SUBJECT TO
LANDLORD/EMPLOYERS APPROVAL.

MATERIAL SPECIFICATION:

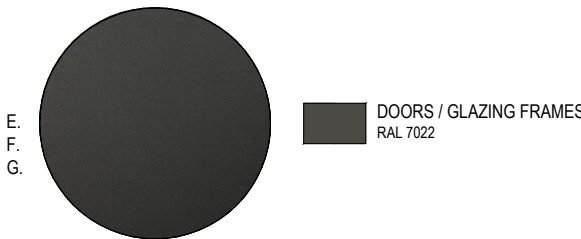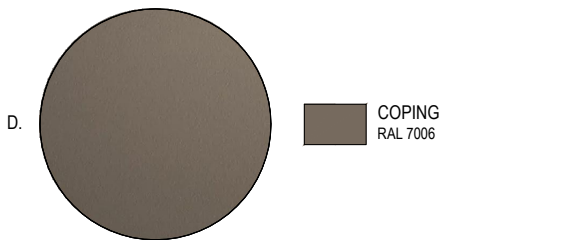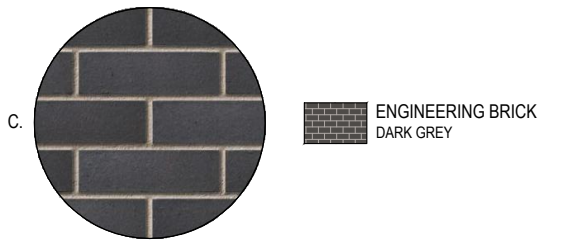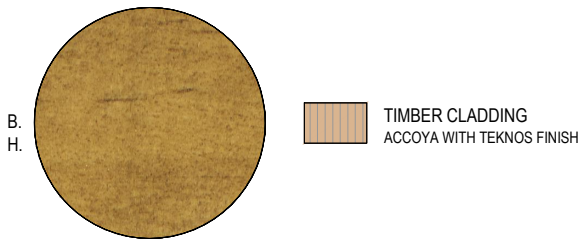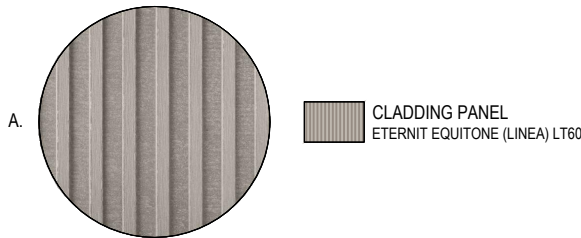

P03	DRAFT ANNOTATION REMOVED	RPP	16.02.26
P02b	REVISED PER TENANT FEEDBACK	AS	06.01.26
P02a	REVISED PER TENANT FEEDBACK	AS	18.12.25
P02	UPDATED POD DESIGN	AS	16.10.25
P01	NOTE ADDED	ND	25.02.25
P00a	UPDATED ELEVATIONS	ND	04.02.25

Rev No	Description	Drawn By	Date
--------	-------------	----------	------

URBANEDGE
architecture / landscape / masterplanning

Client
**WEYBOURNE
HOLDINGS PTE. LIMITED**

Project
**SCOURS LANE, READING
DRIVE THRU POD**

Drawing
ELEVATIONS AS PROPOSED

Issue Purpose

PLANNING

UE Proj No	Scale	Date	Drawn	Status	Revision
2889	1:100 @ A2	JAN 25	ND	-	P03

Project - Organisation - Volume/System - Level - Type - Role - Number

2889-URB-ZZ-XX-DR-A-208250

SCALE 1 : 100
SCALE 1 : 1

