KEY

- ASPHALT
- LANDSCAPING
- CONCRETE PAVING SLABS
- BUILDING
- CONCRETE
- UNDERGROUND CABLE ROUTE
- DC150 — HYC150 CHARGER AND BOLLARDS
- AC — AC CHARGER AND BOLLARDS

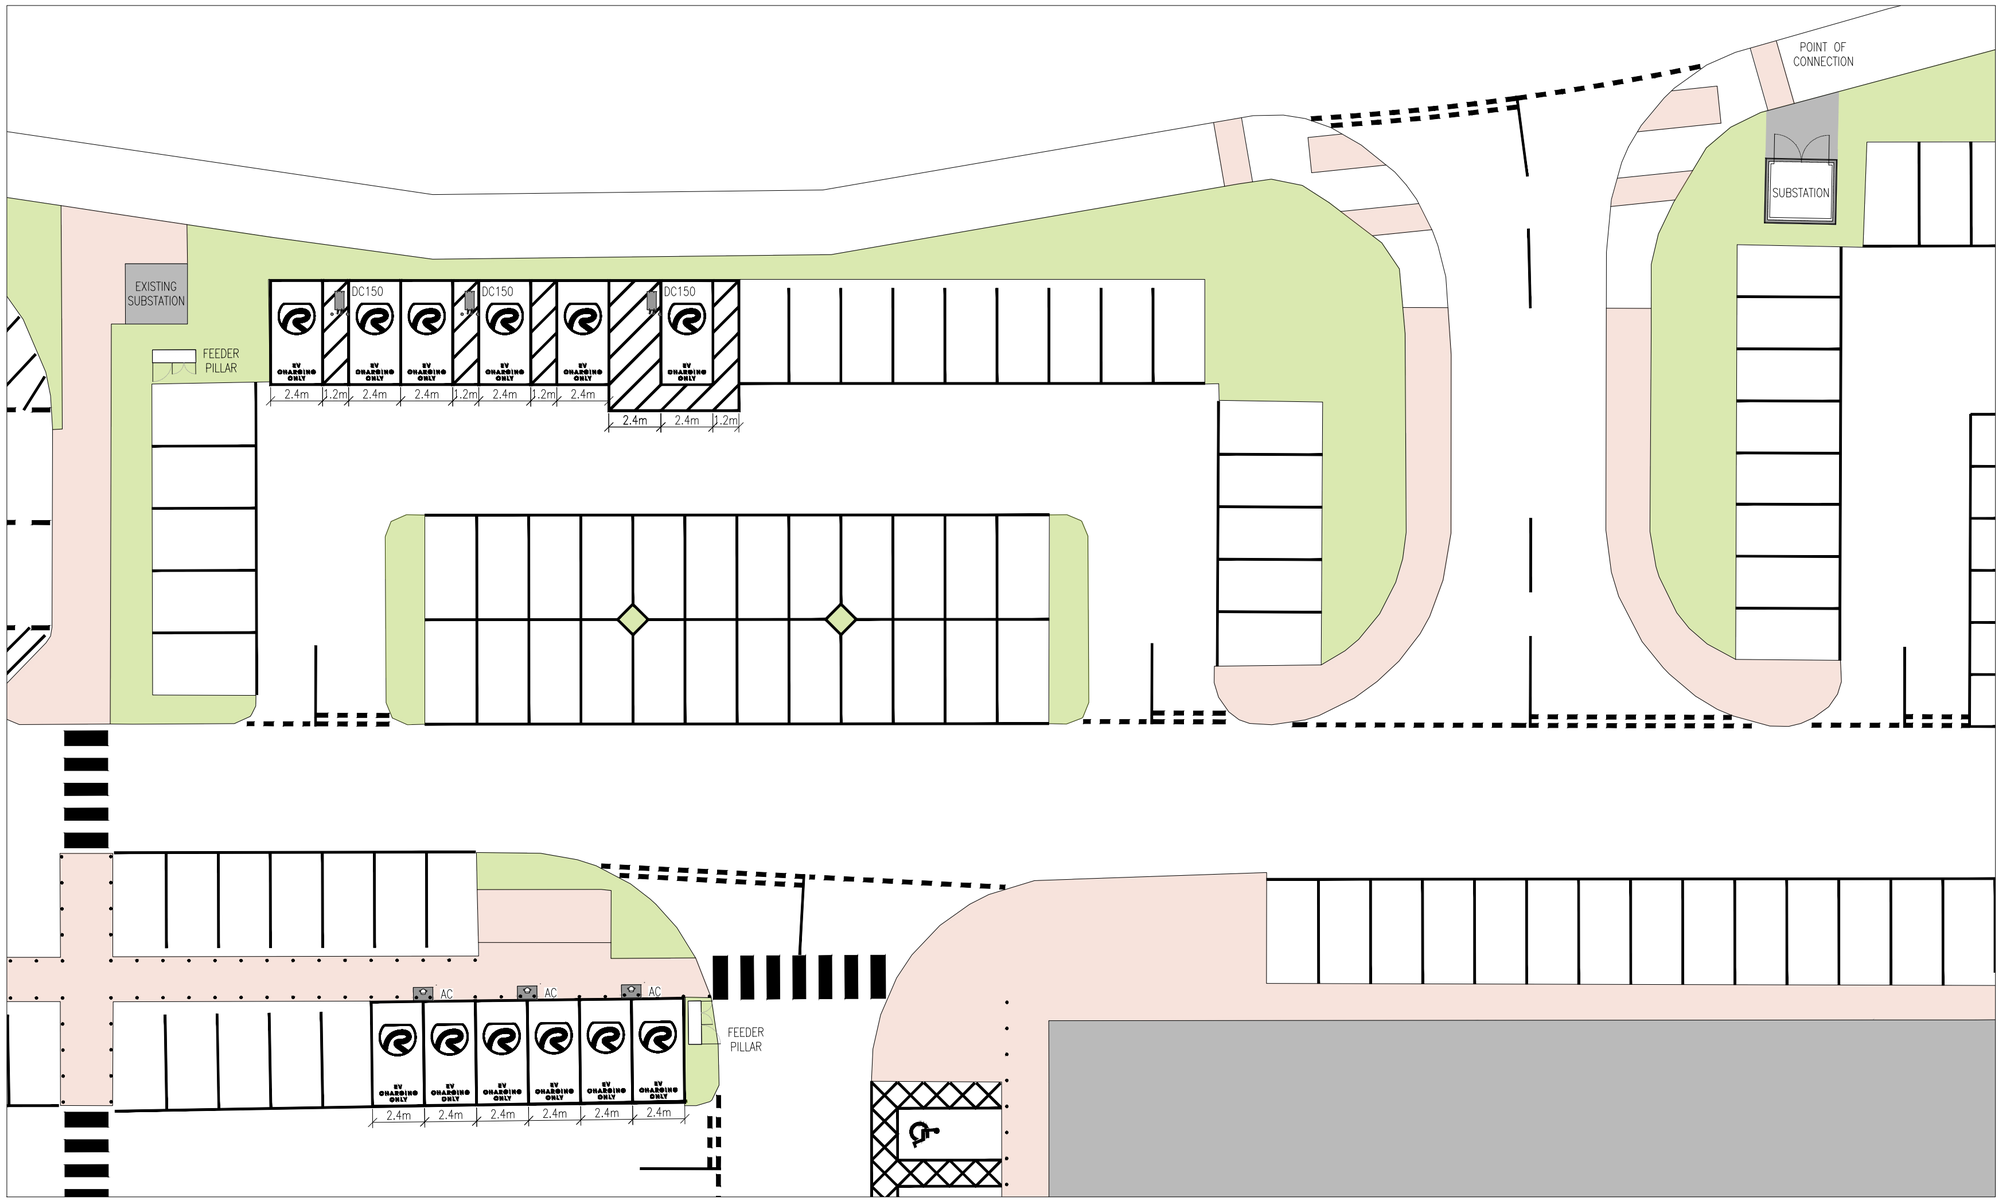

0m 8m 16m

1:200 SCALE BAR

REV	DESCRIPTION	REV BY	APP	DATE
D	GENERAL REVISIONS	KP	DE	19.02.26

ADDRESS	PROJECT NAME	DRAWN BY
READING GATEWAY, GATEWAY PROCTOR END SOUTH, READING RG2 0GG	READING GATEWAY	KP
	DRAWING TITLE	**SCALE (@ A2)**
	PROPOSED DETAIL PLAN	1 TO 200
	DRAWING NO	**REV**
	D210164 139 03	D

RAW CHARGING

RAW CHARGING NETWORK LTD
43 PALACE STREET
LONDON
SW1E 5HL