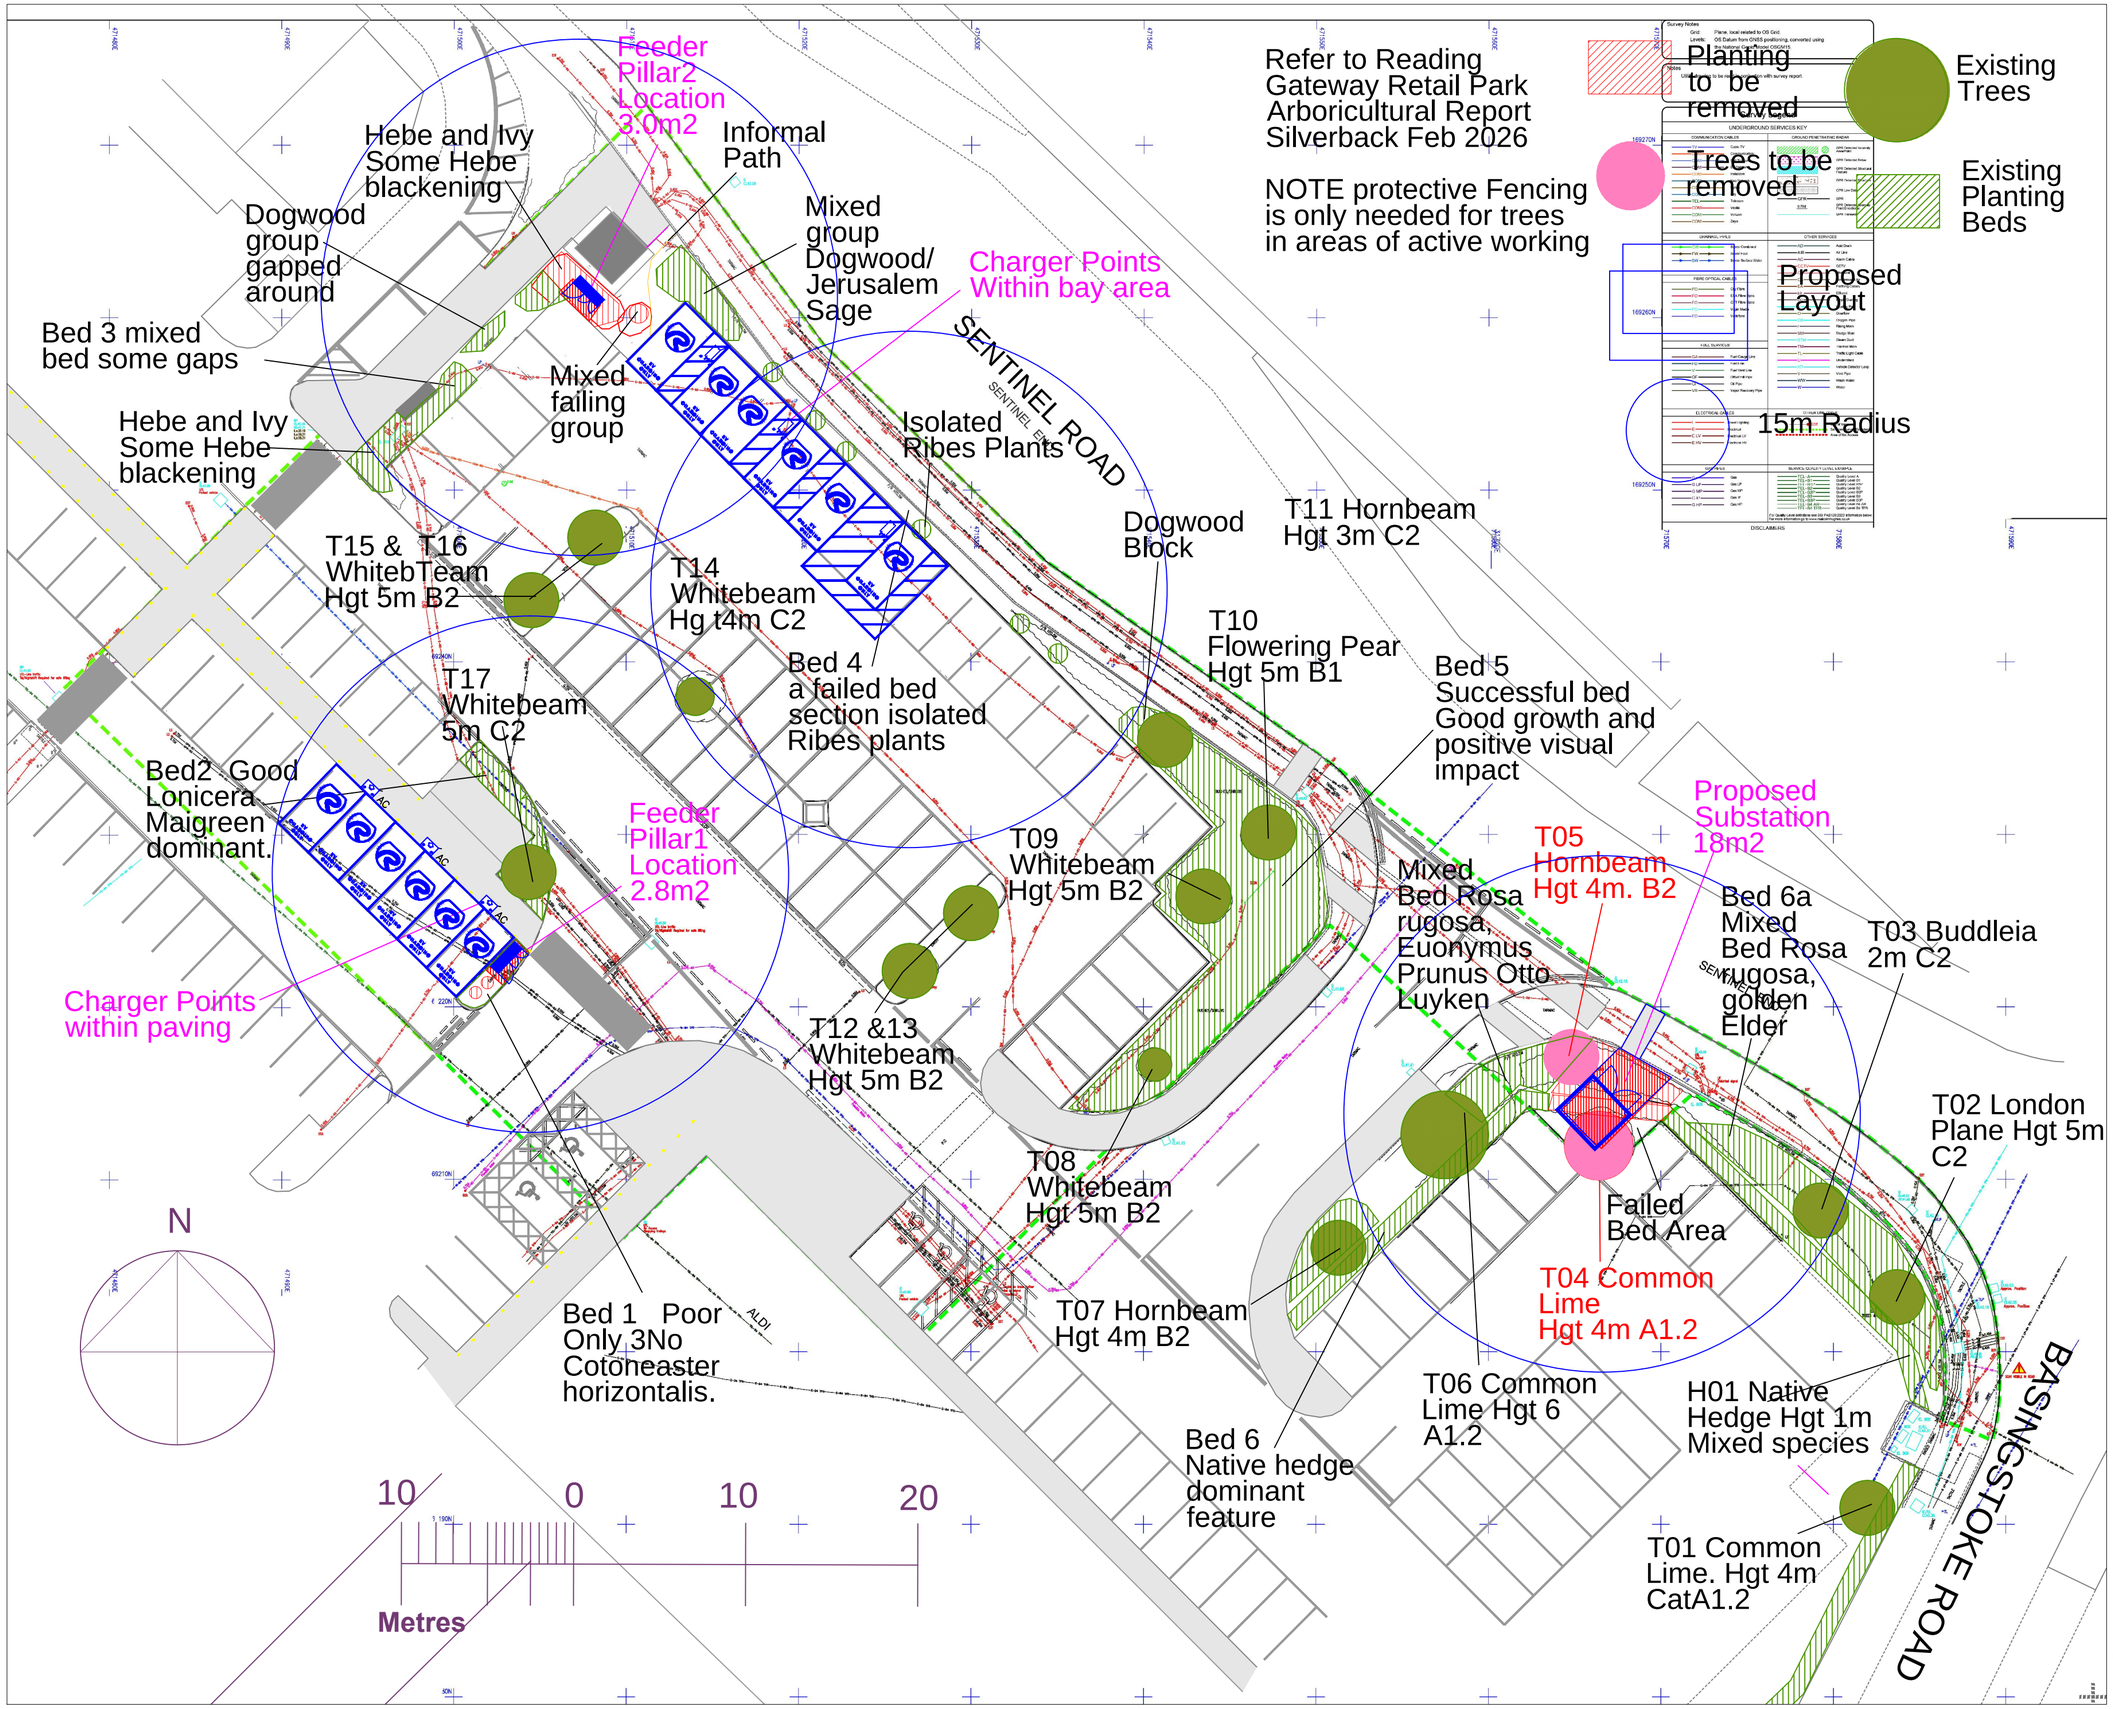

CA- RGW-2026-01 Rev A

4 Feb 2026
Minor revisions

CA- RGW-2026-01 Rev B

19 Feb 2026
Tree Survey added

Corscadden Associates
77 Fairleigh Road
Pontcanna, Cardiff. CF11 9JW
Tel 07966 423074
email ca@corscaddenassociates.com

READING GATEWAY
GATEWAY PROCTOR
END SOUTH
READING
RG2 0GG

Drawing Title

EXISTING FEATURES & OVERLAY

Scale	Date
1:250 at A2	29 Jan 2026

Drawing No

CA- RGW-2026-02 Rev B