


12 Downshire Square

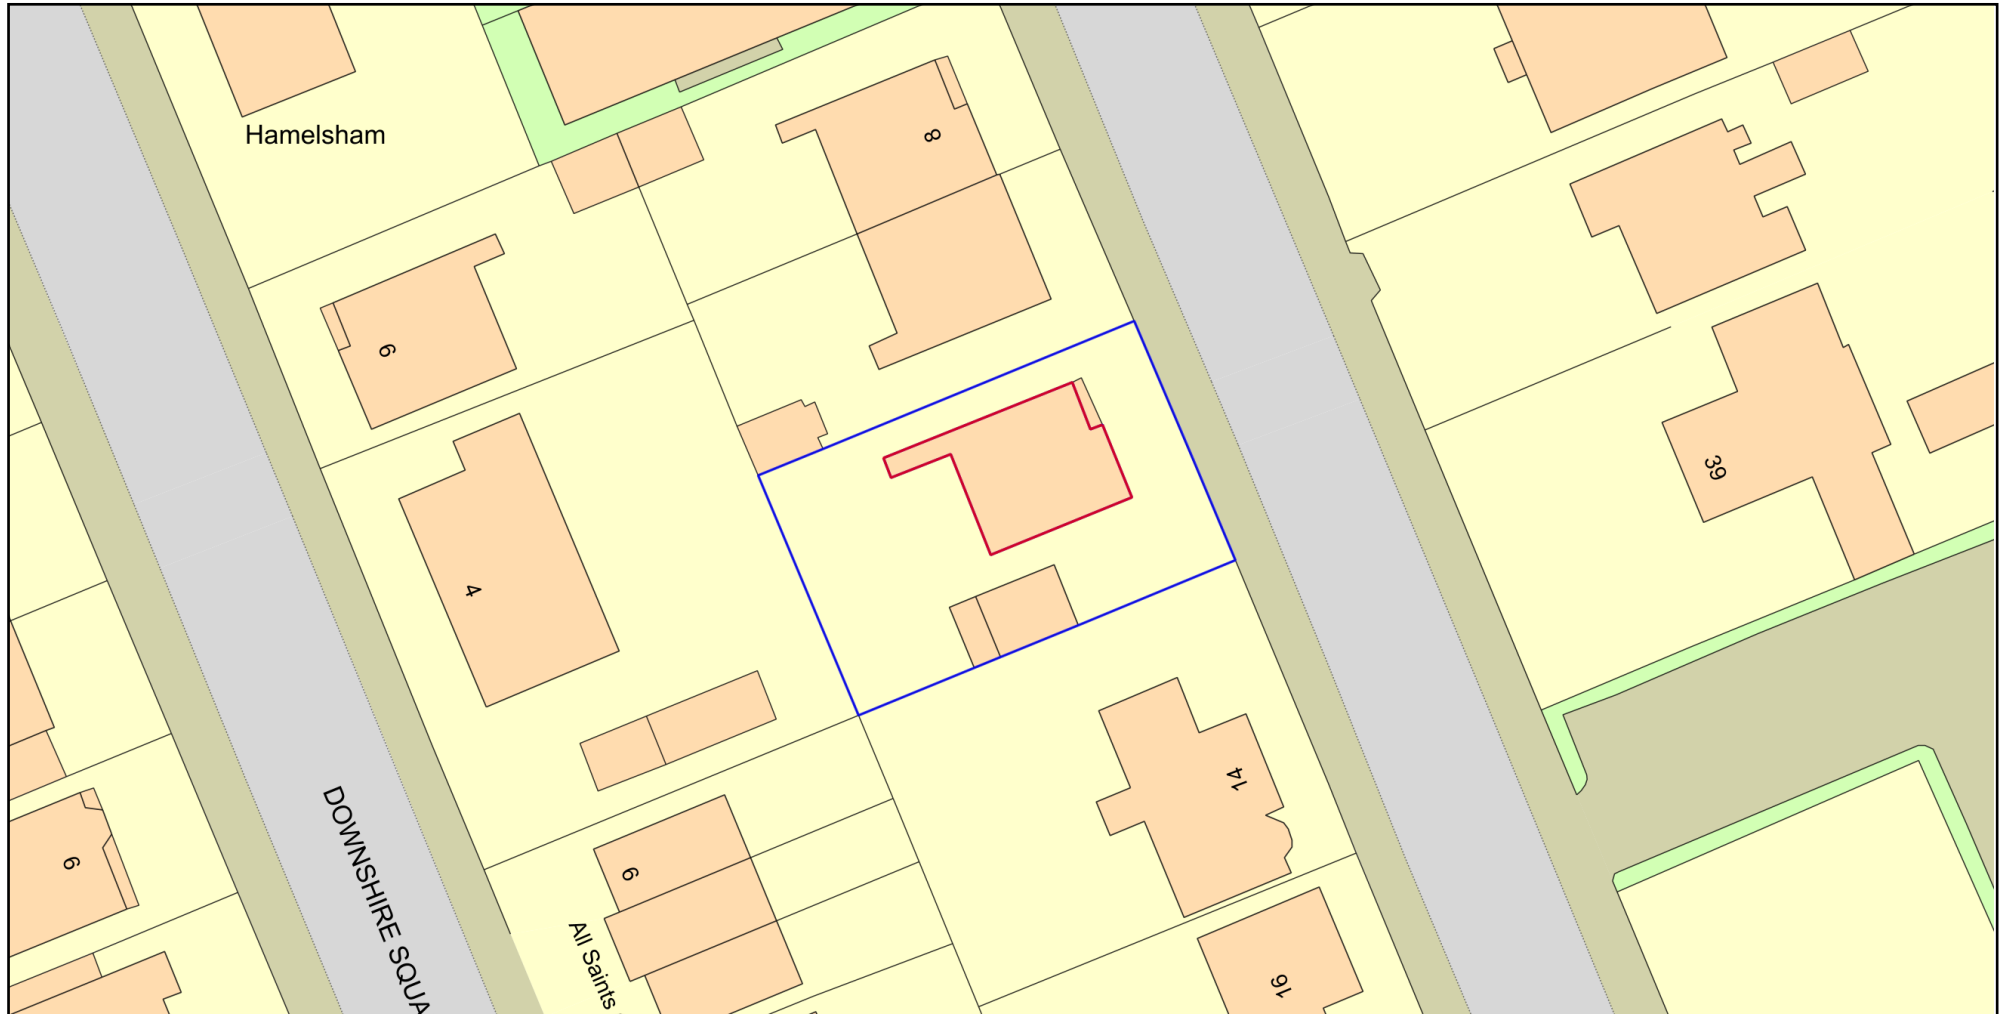

0 20
Metres



Plan Produced for: David Skuse

Date Produced: 04 Mar 2026

Plan Reference Number: TQRQM26063174408646

Scale: 1:500 @ A4

© Crown copyright and database rights 2025 OS 100042766

