


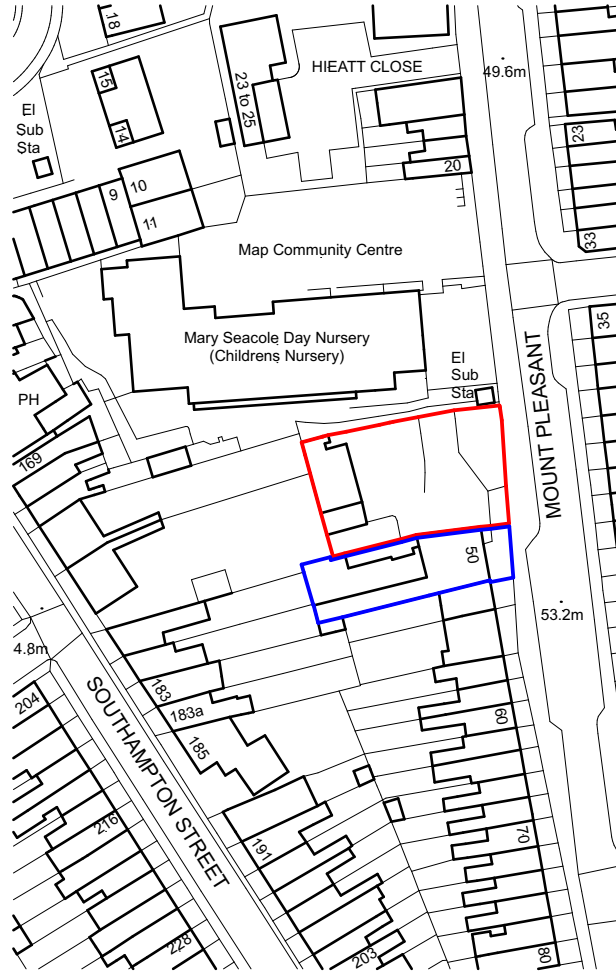

©Crown Copyright and database rights 2025 OS Licence no. 100059809. OS licence expires October 2026



Rev
03/03/2026 PLANNING ISSUE

SCALE 1:1250

Client

BLOOMFIELD HOMES LIMITED

Job title

40-48 Mount Pleasant, Reading, RG1 2TD

Drawing Title

Site Location Plan

Project Status
PLANNING

Project Drawing Revision
2787 001P3

Drawn
GP Checked
HW

Scale
1:1250 @A4

HIVES ARCHITECTS

Hives Architects LLP
Quadrant House, Broad Street, Reading, RG1 7QE
0118 958 7331, info@hivesarchitects.co.uk

SINCE 1934

NOT FOR CONSTRUCTION
THIS DRAWING IS PREPARED FOR PLANNING ONLY. THIS DRAWING IS BASED ON OS INFORMATION AND OUTLINE SURVEY. THE PROPOSAL IS SUBJECT TO PLANNING, BUILDING CONTROL, DETAILED DESIGN, CDM, LEGAL INVESTIGATIONS, SURVEY, ETC. NO STRUCTURAL SURVEY OR ADVICE HAS BEEN USED IN THE COMPILATION OF THESE DRAWINGS. AREAS SHOWN ARE APPROXIMATE, AND SUBJECT TO DETAILED DESIGN.

(C) COPYRIGHT HIVES ARCHITECTS LLP