
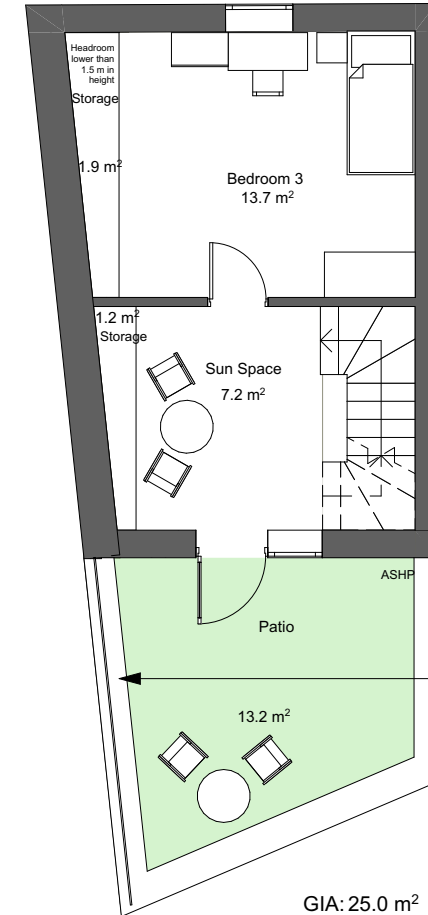
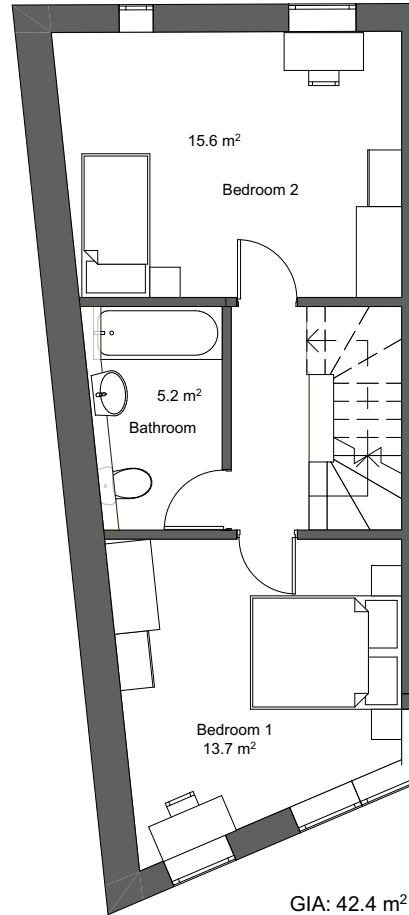


House 6 - 3B 4P

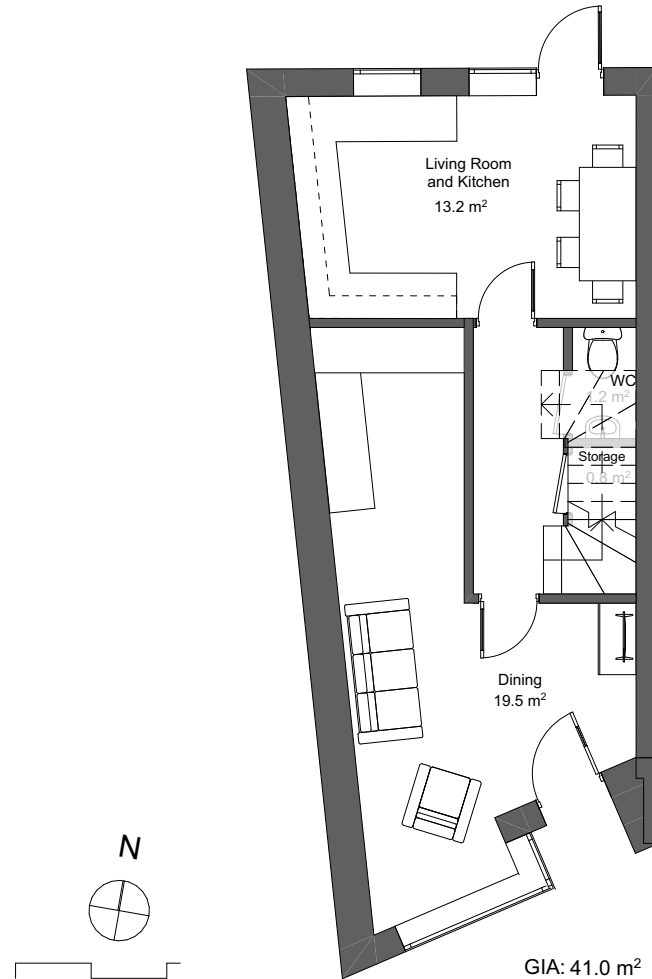

1.7m high opaque glazed screen for privacy of rear gardens on Southampton Street

Total built-in storage space: 3.1 m²

Total GIA: 108.4 m²

SCALE 1:100 00

Ground Floor

1:100 01

First Floor

1:100 02

Second Floor

1:100

Client

BLOOMFIELD HOMES LIMITED

NOTES

NOT FOR CONSTRUCTION

THIS DRAWING IS PREPARED FOR PLANNING ONLY. THIS DRAWING IS BASED ON OS INFORMATION AND OUTLINE SURVEY. THE PROPOSAL IS SUBJECT TO PLANNING, BUILDING CONTROL, DETAILED DESIGN, CDM, LEGAL INVESTIGATIONS, SURVEY, ETC. NO STRUCTURAL SURVEY, OR ADVICE HAS BEEN USED IN THE COMPILATION OF THESE DRAWINGS. AREAS SHOWN ARE APPROXIMATE, AND SUBJECT TO DETAILED DESIGN.

(C) COPYRIGHT HIVES ARCHITECTS LLP

Rev

03/03/2026 PLANNING ISSUE

Drawing Title

House 6 Detailed Plan

Job title

**40-48 Mount
Pleasant, Reading,
RG1 2TD**

Project Status

PLANNING

Drawn Checked

GP HW

Scale

1:100 @A4

HIVES ARCHITECTS

SINCE 1934

Hives Architects LLP
Quadrant House
Broad Street
Reading
RG1 7QE
0118 958 7331
info@hivesarchitects.co.uk

Project Drawing Revision

2787 113P3