


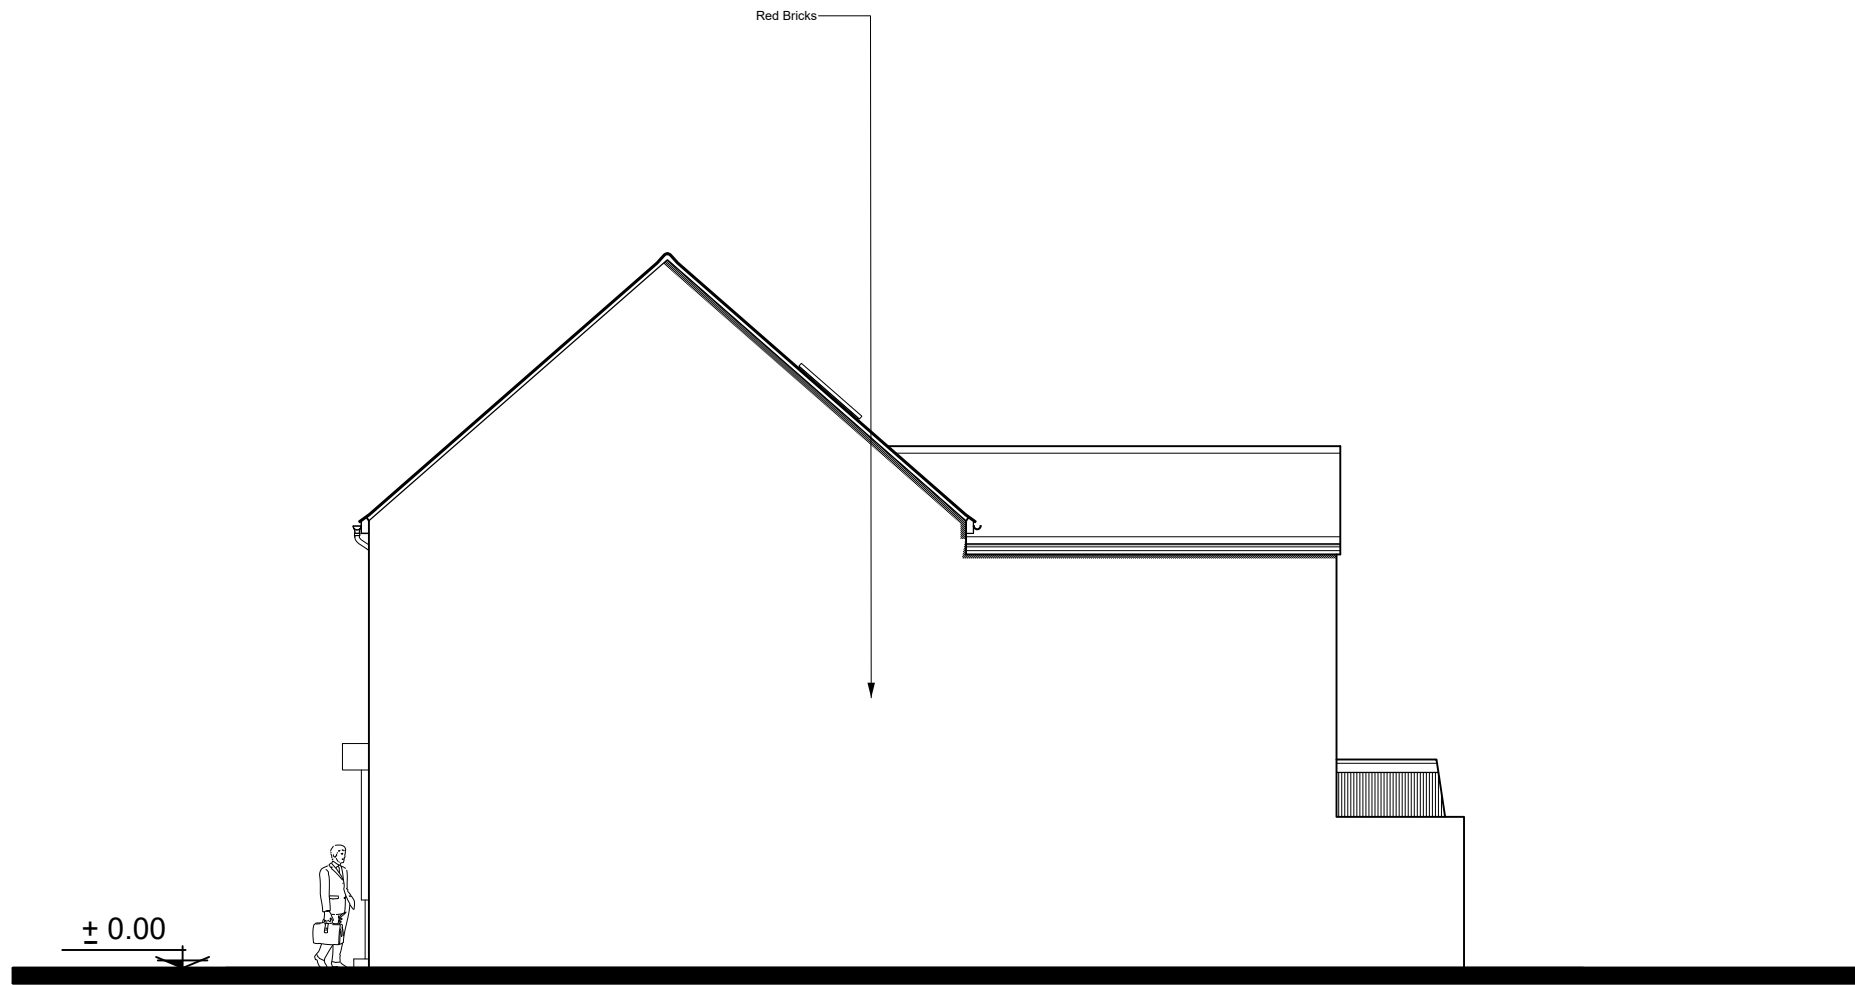

West North **ELEVATION**

Scale 1:100



Titel:	Existing side Elevation	
Adress:	555 OXFORD, ROAD READING, RG30 1HL	
Client:	Feng Ci Chen	
Date: 20/ 12/ 2025		Drawing No: 9