


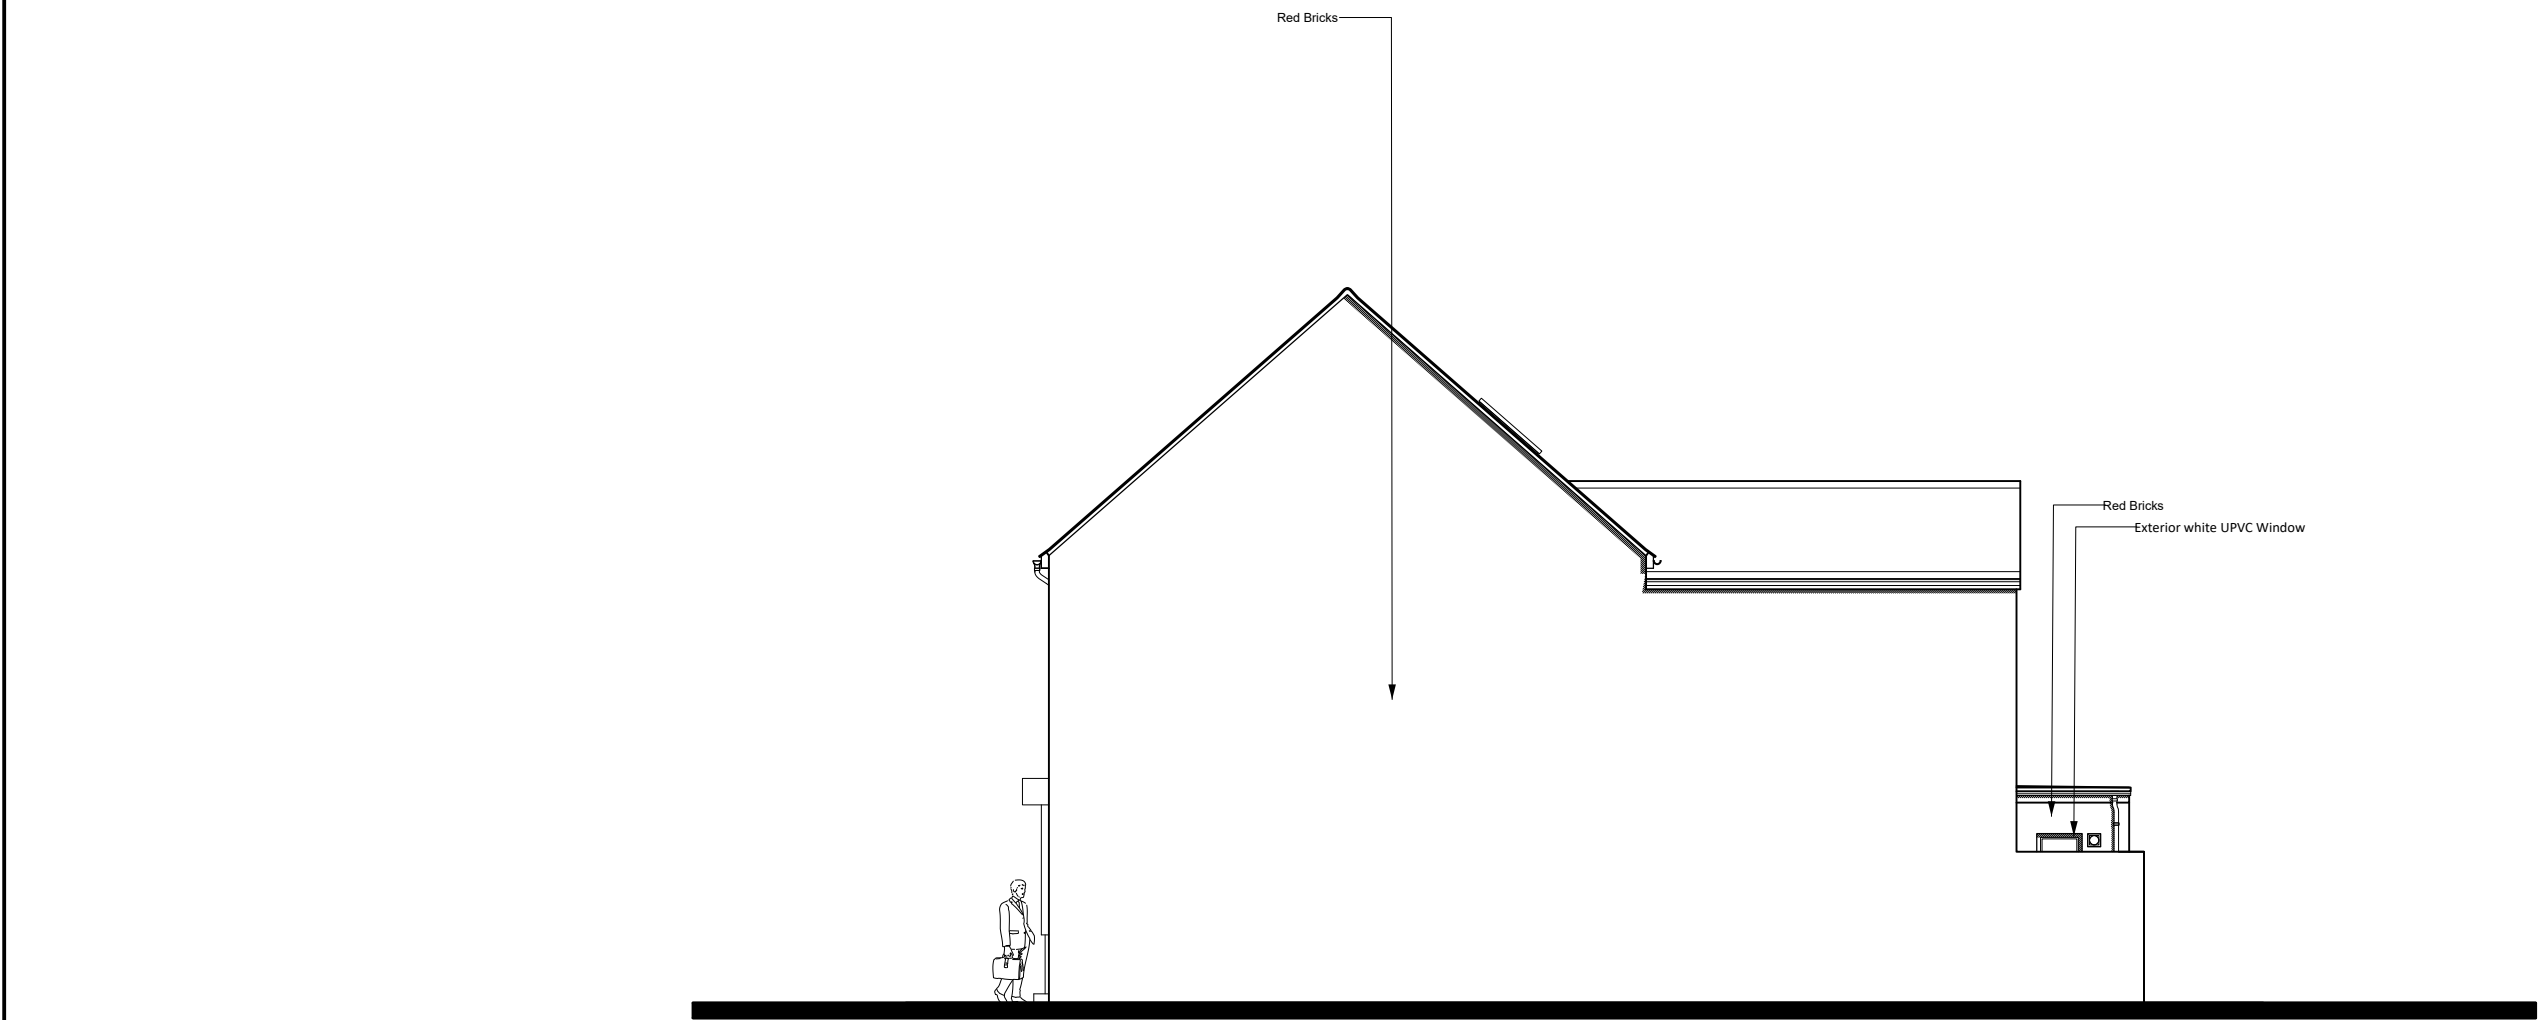

West North

ELEVATION

Scale 1:100

0.00.51.02.03.04.05.06.07.08.09.010.0

Metres

Titel:	Proposed Side Elevation	
Adress:	555 OXFORD, ROAD READING, RG30 1HL	
Client:	Feng Ci Chen	
Date: 20/ 12/ 2025		Drawing No: 99