


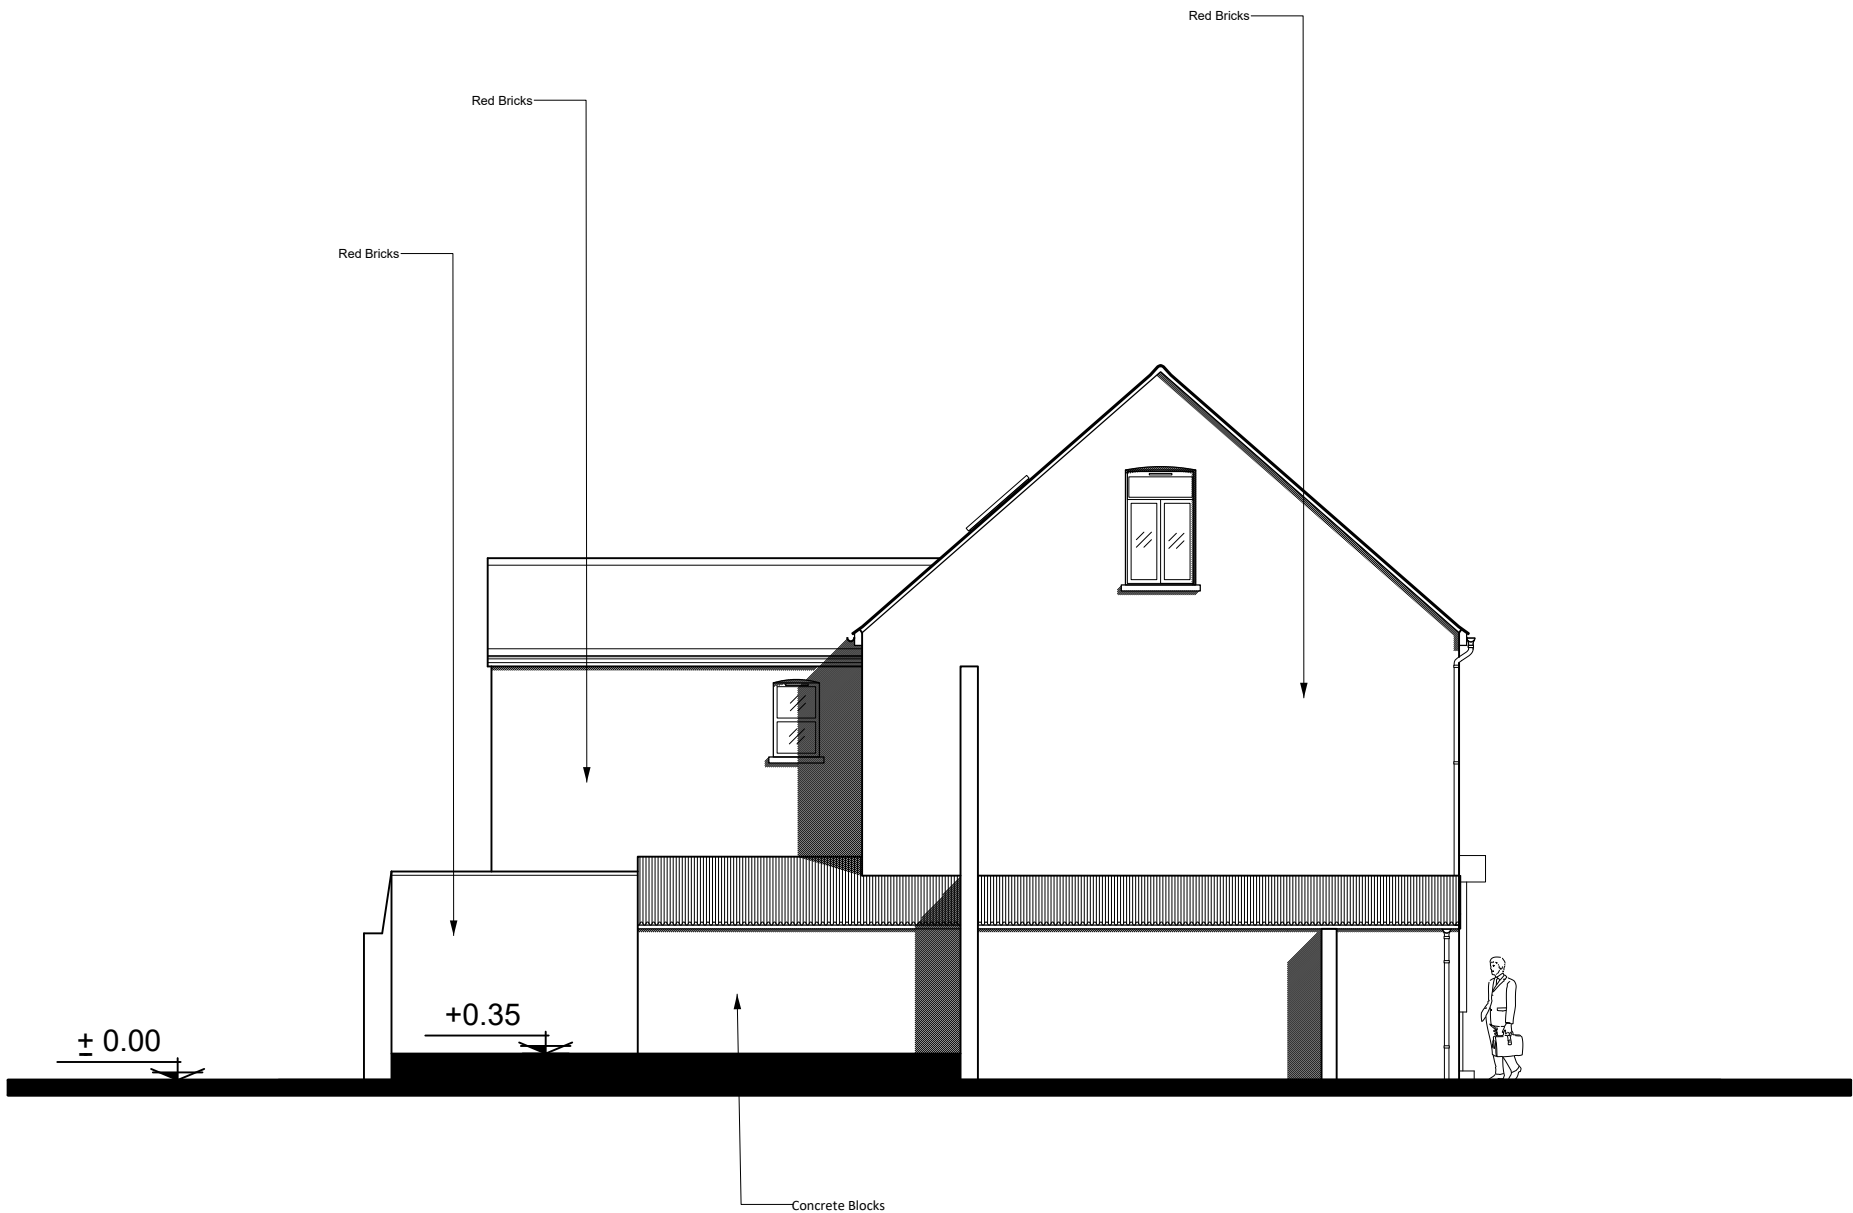

East South

ELEVATION

Scale 1:100

0.0 0.5 1.0 2.0 3.0 4.0 5.0 6.0 7.0 8.0 9.0 10.0

Metres

Titel:	Existing Side Elevation	
Adress:	555 OXFORD, ROAD READING, RG30 1HL	
Client:	Feng Ci Chen	
Date: 20/ 12/ 2025	Drawing No: 10	