
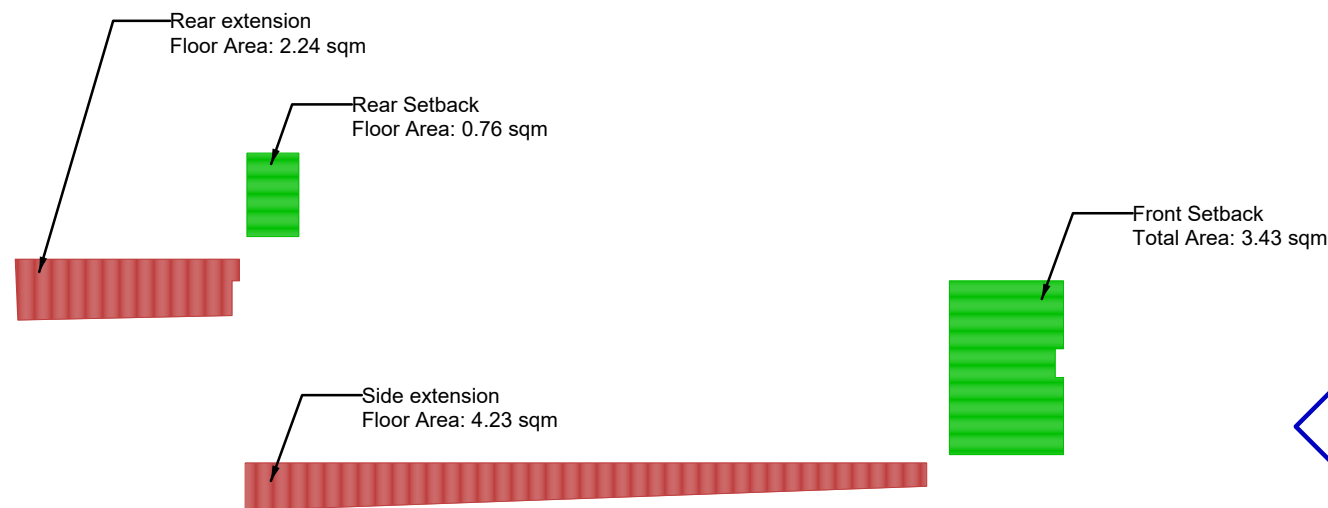
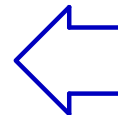
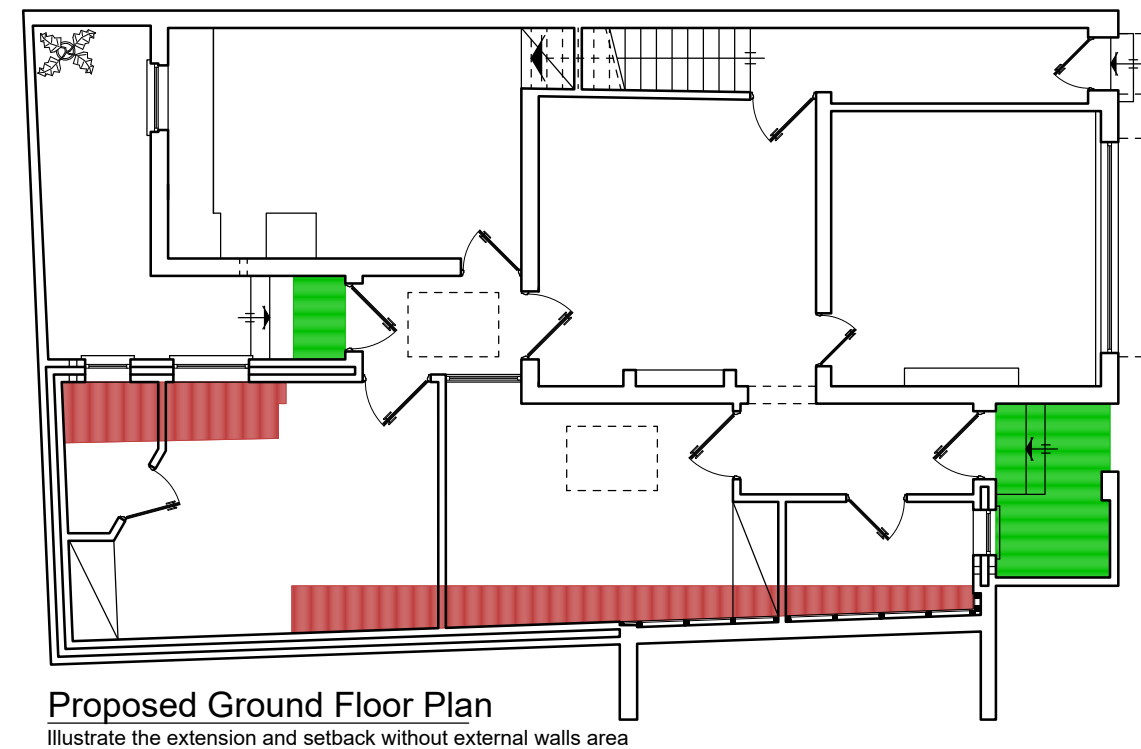
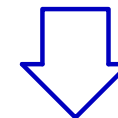
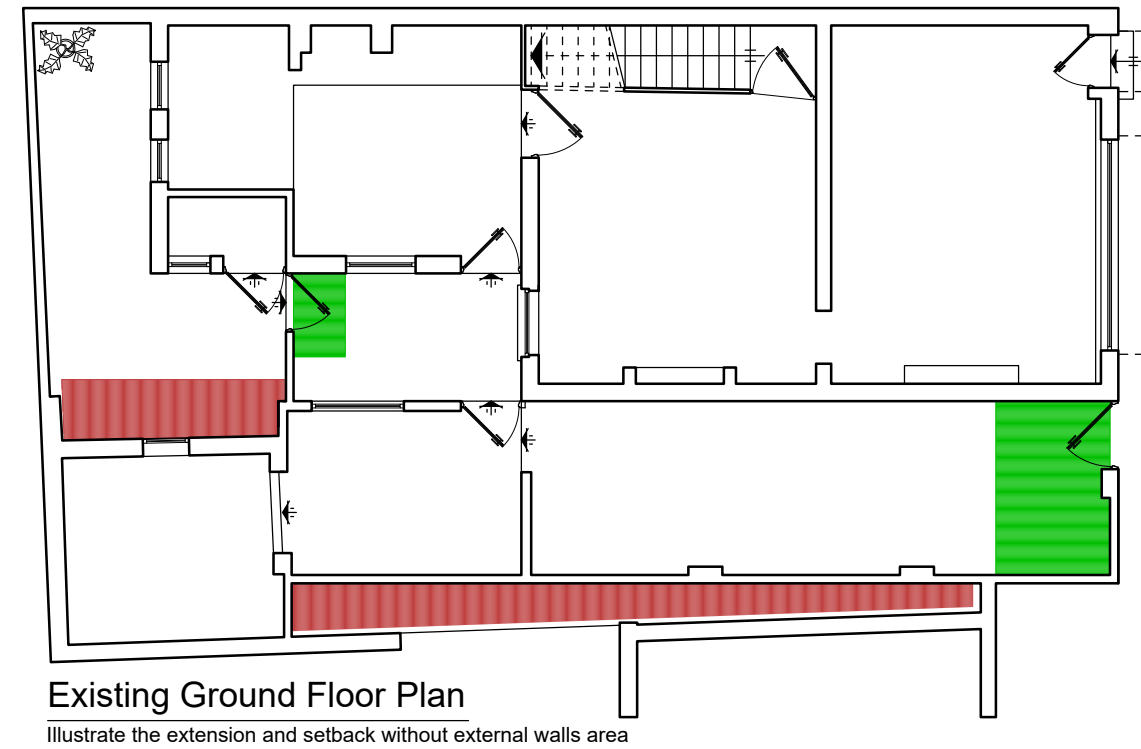
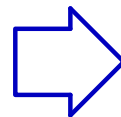


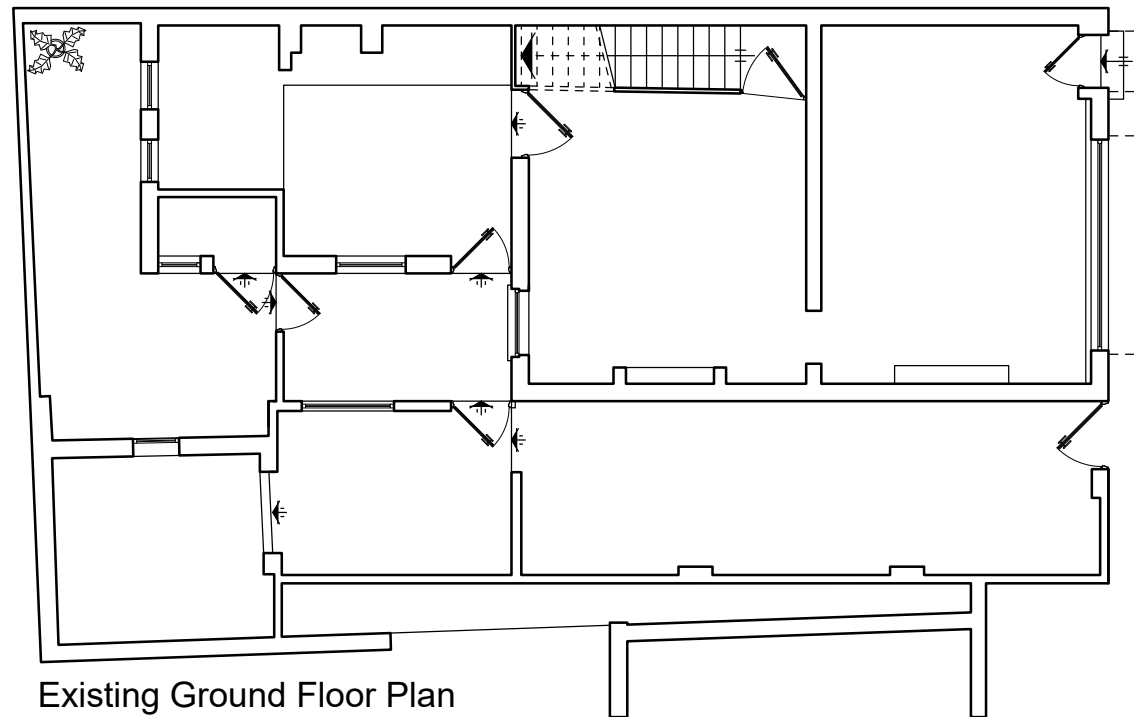


Key

- SETBACK Total Setback Without External Walls Floor Area: 4.19sqm
- EXTENSION Total Extension Without External Walls Floor Area 6.47sqm

Ground Floor EXTENSION & SETBACK without external walls area

Scale 1:100

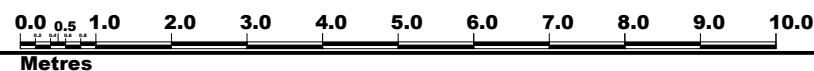

Titel:	Ground Floor Extension & Setback Floor Area Excluding External walls
Adress:	555 OXFORD, ROAD READING, RG30 1HL
Client:	Feng Ci Chen
Date: 20/ 12/ 2025	Drawing No: 12