
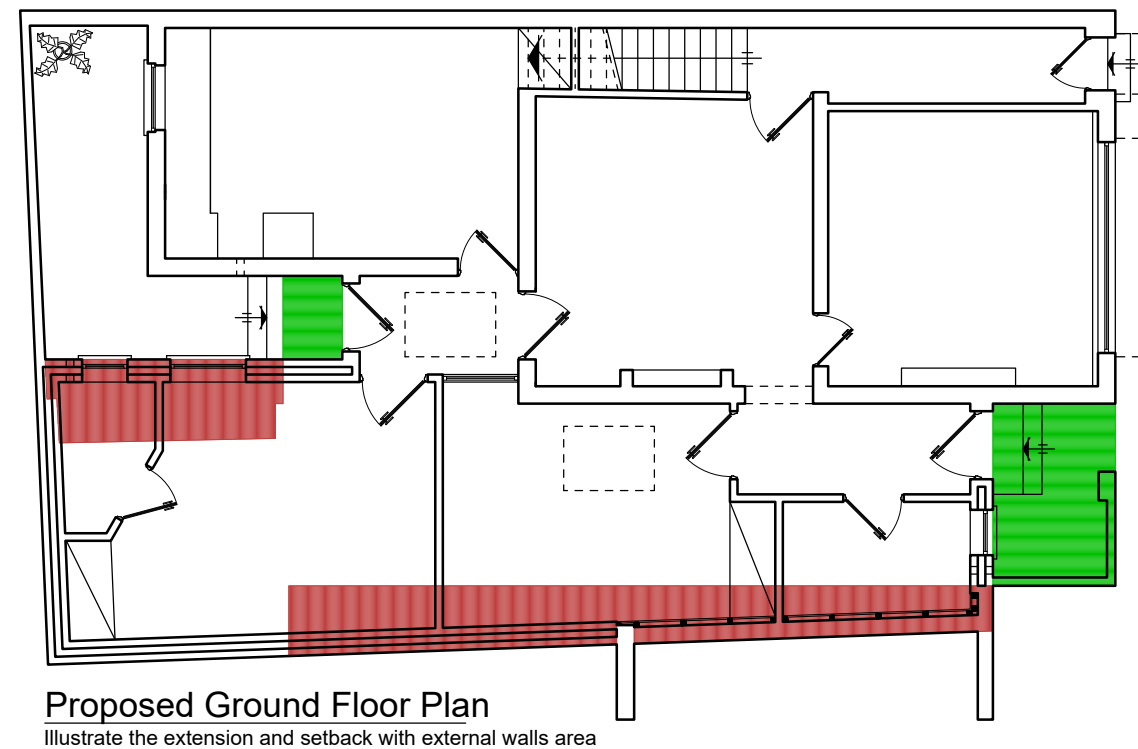
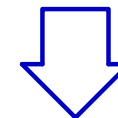
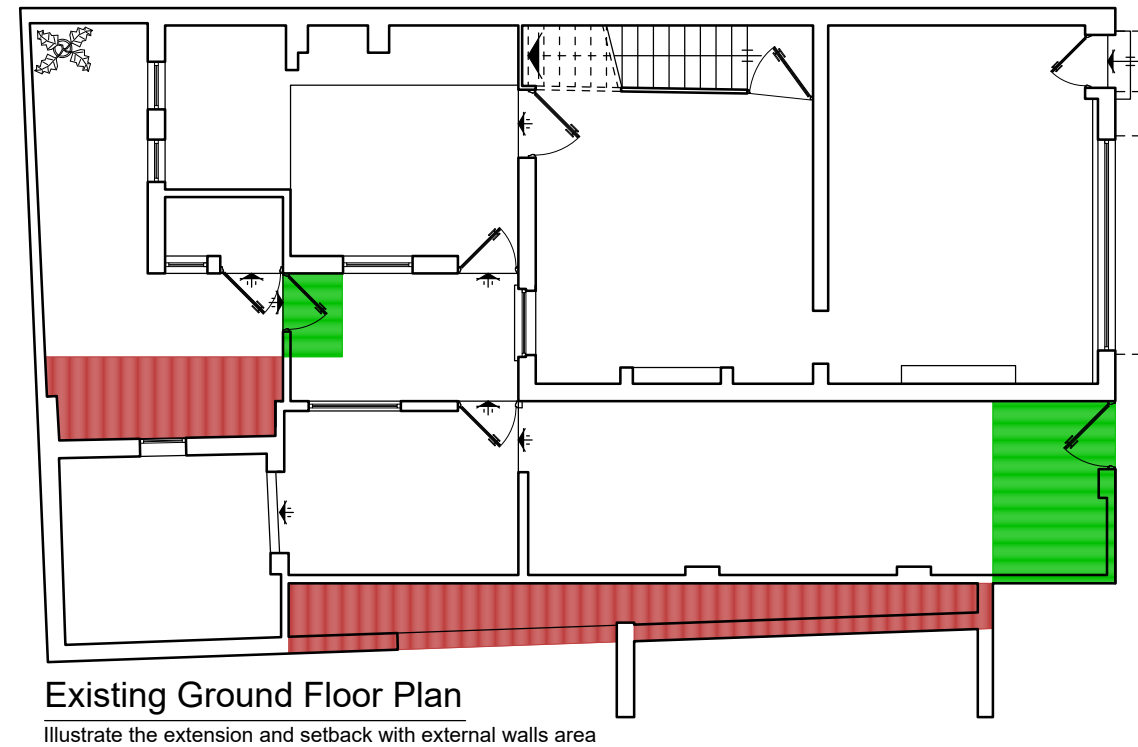
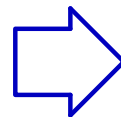
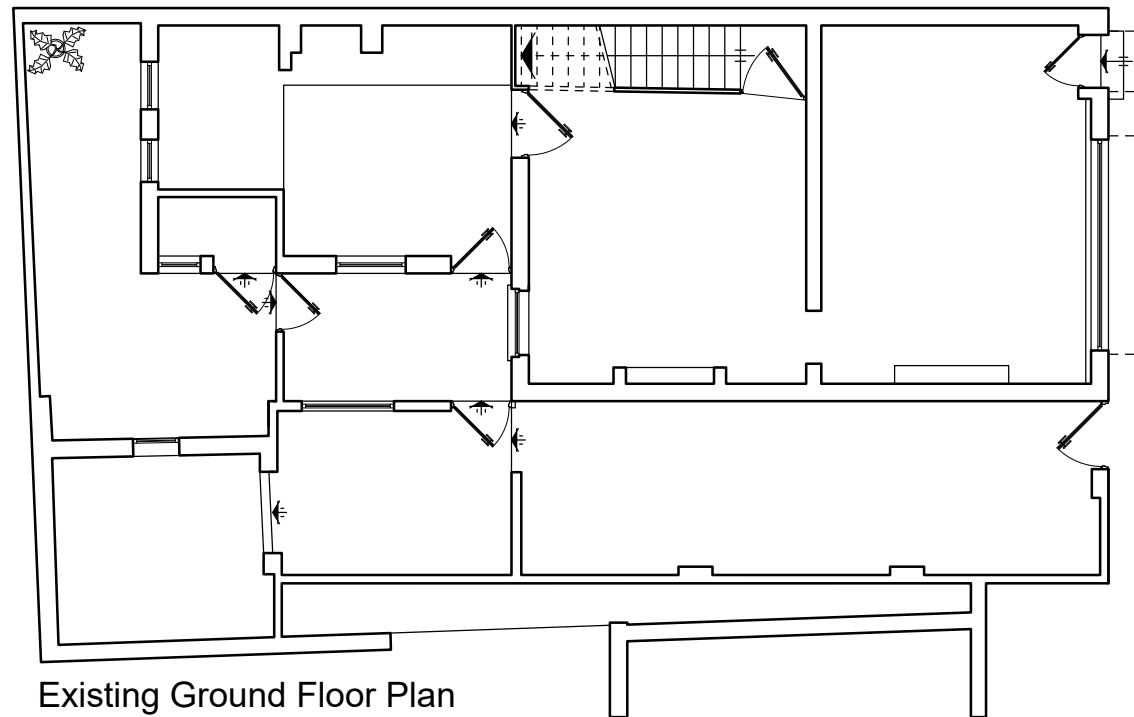


Key

- SETBACK Total Setback With External Walls Floor Area: 4.77 sqm
- EXTENSION Total Extension With External Walls Floor Area 10.28 sqm

Ground Floor EXTENSION & SETBACK with external walls area

Scale 1:100

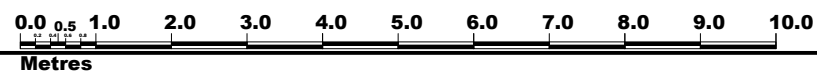

Titel:	Ground Floor Extension & Setback Floor Area, Including External walls
Adress:	555 OXFORD, ROAD READING, RG30 1HL
Client:	Feng Ci Chen
Date: 20/ 12/ 2025	Drawing No: 11