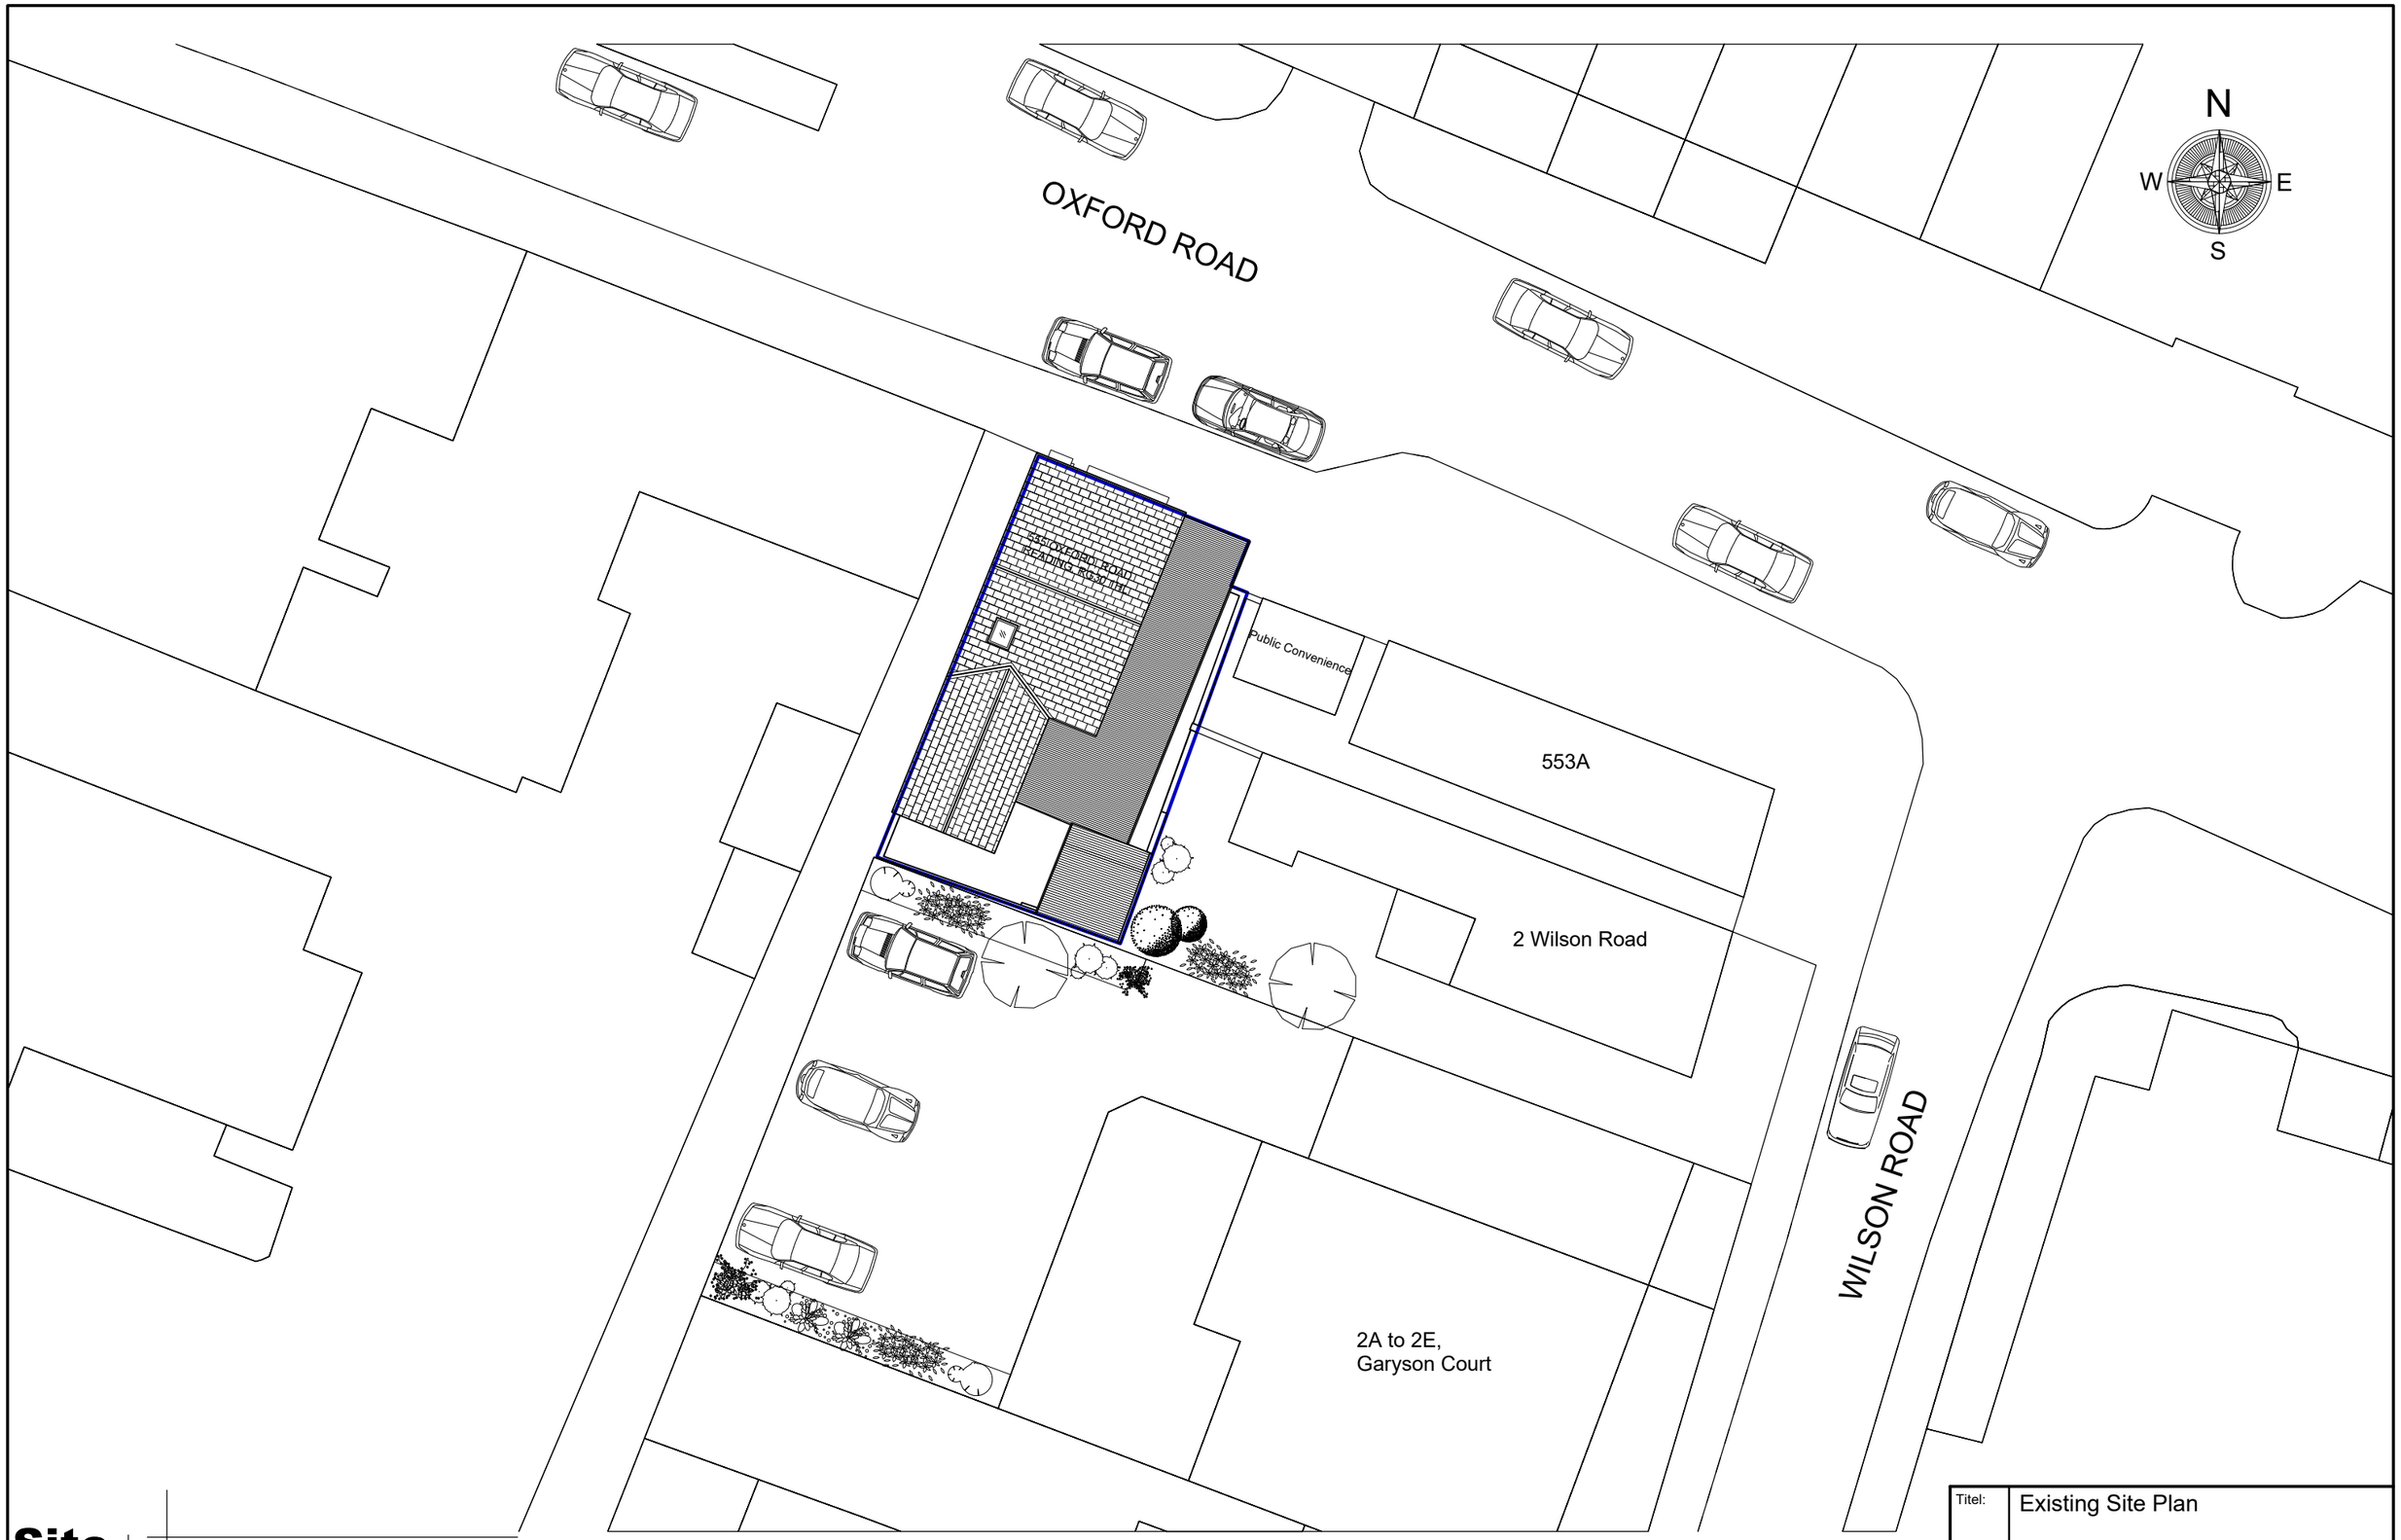


# Site PLAN

**Scale 1:200**

0.0 1.0 2.0 4.0 8.0 12.0 16.0 20.0
Metres

| | |
|---|---|
| Titel: | Existing Site Plan |
| Adress: | 555 OXFORD, ROAD<br>READING, RG30 1HL |
| Client: | Feng Ci Chen |
| Date: 20/ 12/ 2025 | Drawing No: 2 |