


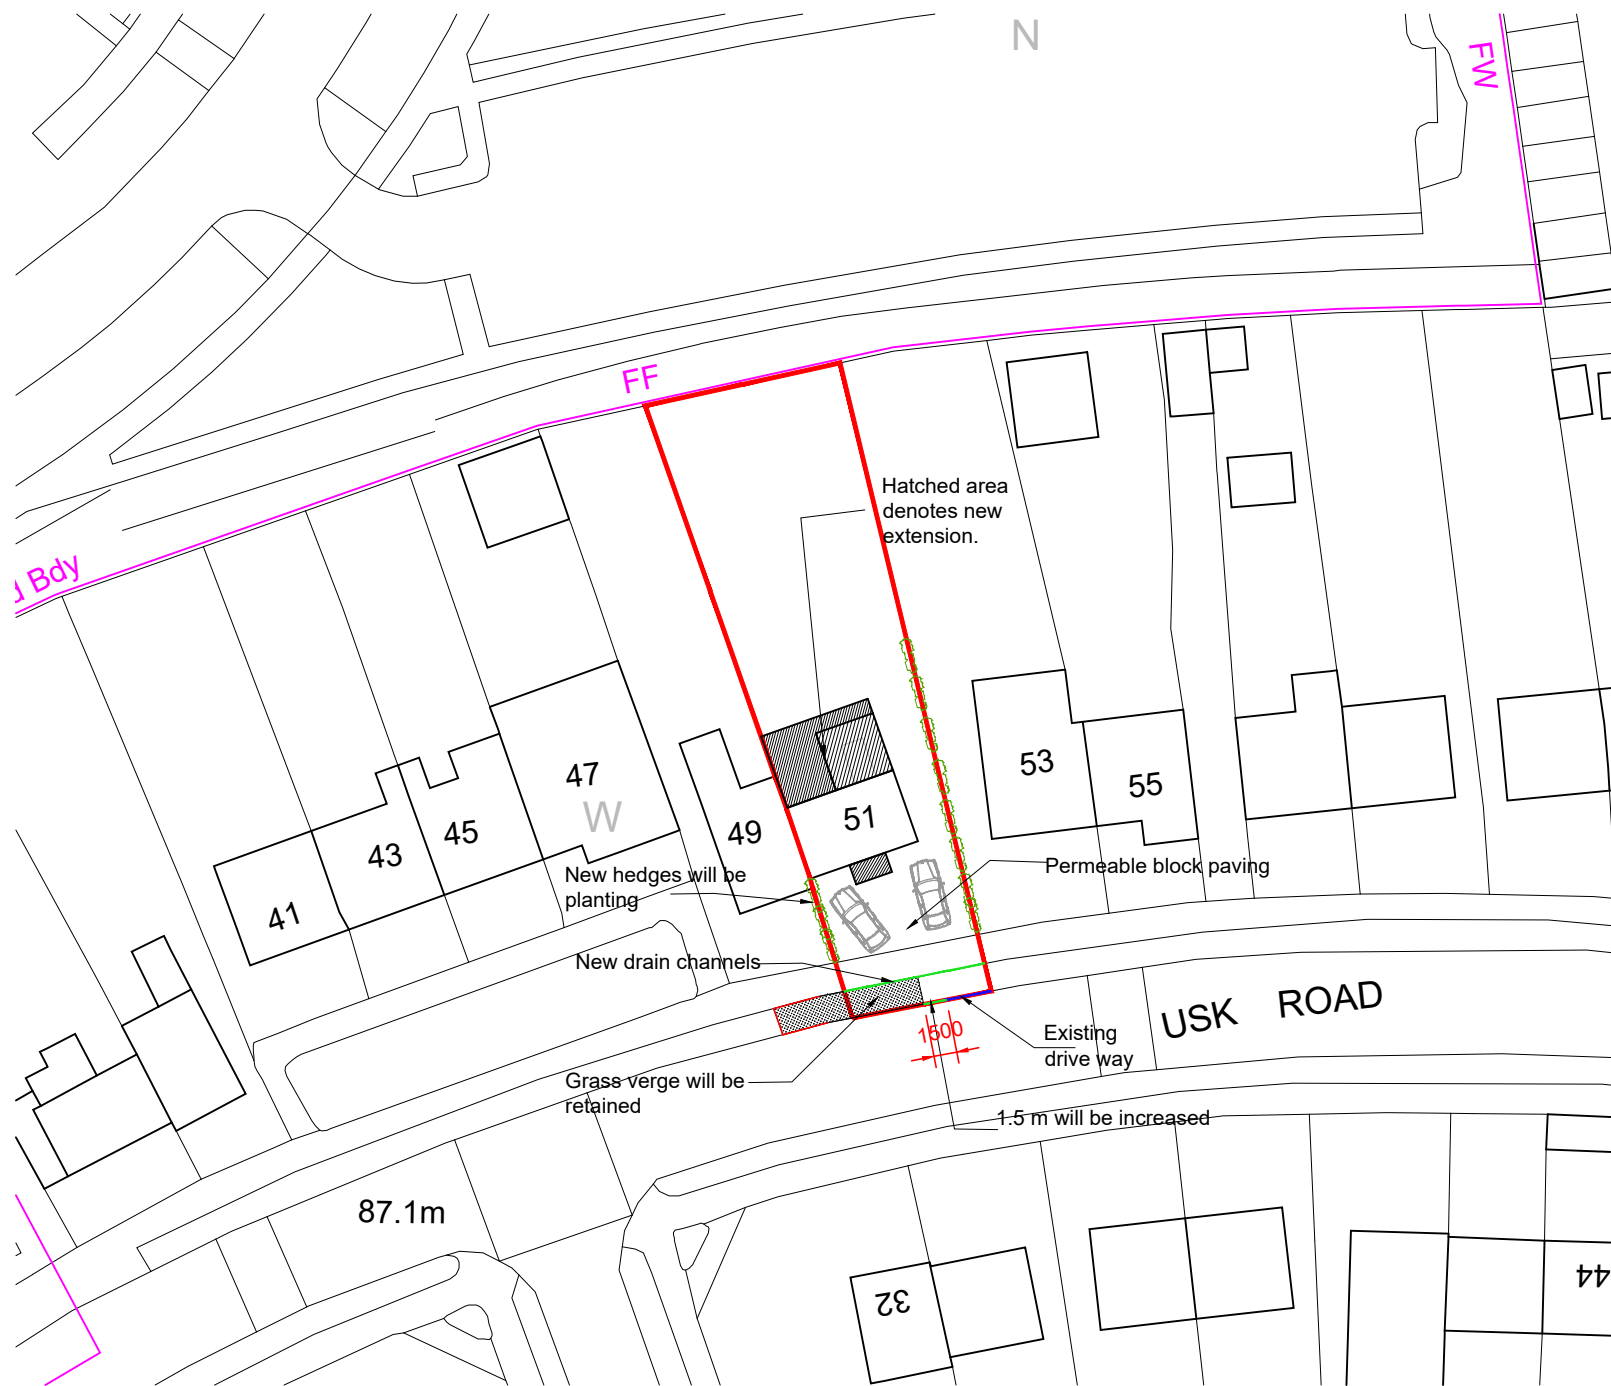

NOTES

© SK Design consultants - THIS DRAWING AND DESIGN REMAINS THE COPYRIGHT AND INTELLECTUAL PROPERTY OF SK CONSULTANTS AND SHALL NOT BE COPIED IN ANY FORMAT WITHOUT APPROVAL.

THIS DRAWING IS TO BE READ IN CONJUNCTION WITH ALL OTHER DRAWINGS AND DOCUMENTS PROVIDED. THE CONTRACTOR MUST CHECK ALL DIMENSIONS ON SITE BEFORE PLACING ORDERS FOR MATERIALS OR SHOP FABRICATIONS OR COMMENCING WORKS ON SITE. ANY DISCREPANCIES SHOULD BE NOTIFIED BEFORE PROCEEDING.

BLOCK PLAN

SCALE 1 : 500




LOCATION PLAN

SCALE 1 : 1250



E

C 05.03.26 Added as per planners review SK

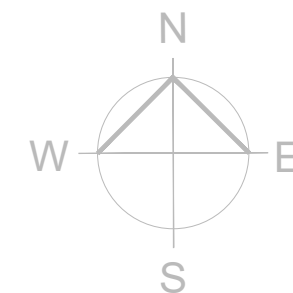

Client:
Mr NASER HUSSAIN

Project:
2 storey rear extension and a Porch conversion.

Location:
51 Usk Road, Tilehurst, READING, Berkshire, RG30 4HR

Drawing Title:
LOCATION & BLOCK PLAN

Date:
JAN 2026

Sheet Size:
A3

Drawn:
SK

Drawing No:
P1705-01

Revision:
C

SK Design Consultants
22 Netley close
Caversham
Reading RG4 6SR
Tel : 07821111602