



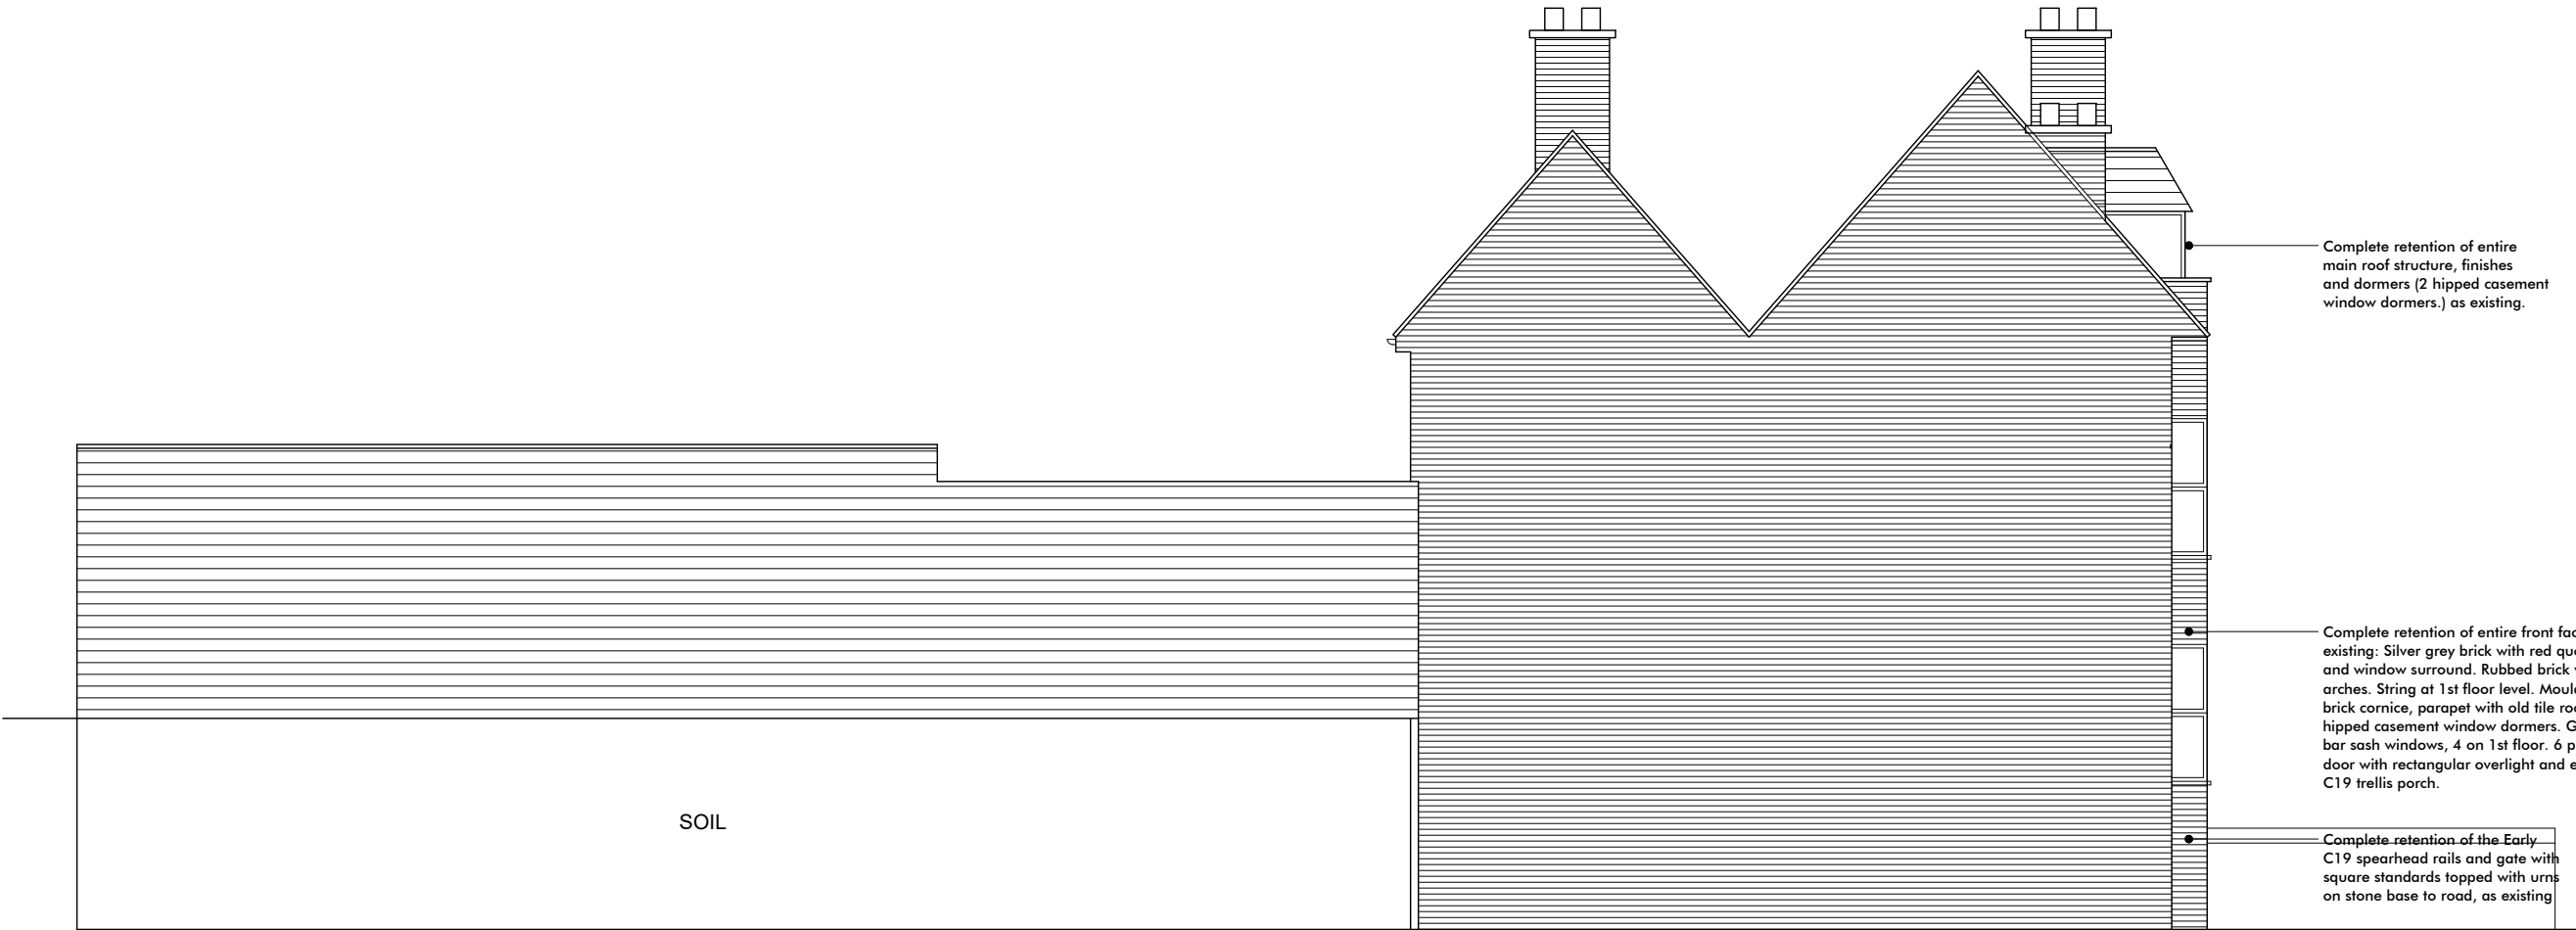

PROPOSED
SOUTH SIDE ELEVATION

No works to existing basement.
No removal of any existing
vegetation to front garden.

Project Address: 50 Mount Pleasant, Reading, Berkshire, RG1 2TF
Drawing Number: 3.50.MNT.P.12
Drawing Name: Proposed South Side Elevation
Scale: 1:100 @ A3

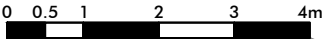

Rev.	Date	Description
F	19.02.25	Planning Amendments 6
G	03.04.25	Planning Amendments 7
H	10.04.25	Planning Amendments 8
J	25.04.25	Planning Amendments 9

General Note -
The general contractor is responsible for the verification of all dimensions and levels on site prior to any construction or pricing works. The drawing author (at Pont + Wils Architects Ltd.) is to be informed immediately of any discrepancy. Figured dimensions take priority over scaled dimensions. Any reliance on scaled dimensions is strictly only appropriate for drawing and scaling purposes.

Copyright of Pont + Wils Architects Ltd ©

Pont + Wils Architects Ltd.

Email: oscar@pontwils.co.uk
Phone: 07833287819
Website: www.pontwils.co.uk
Address: 9 Scobell Close, Shinfield,
Reading, Berkshire, RG2 9HH

