



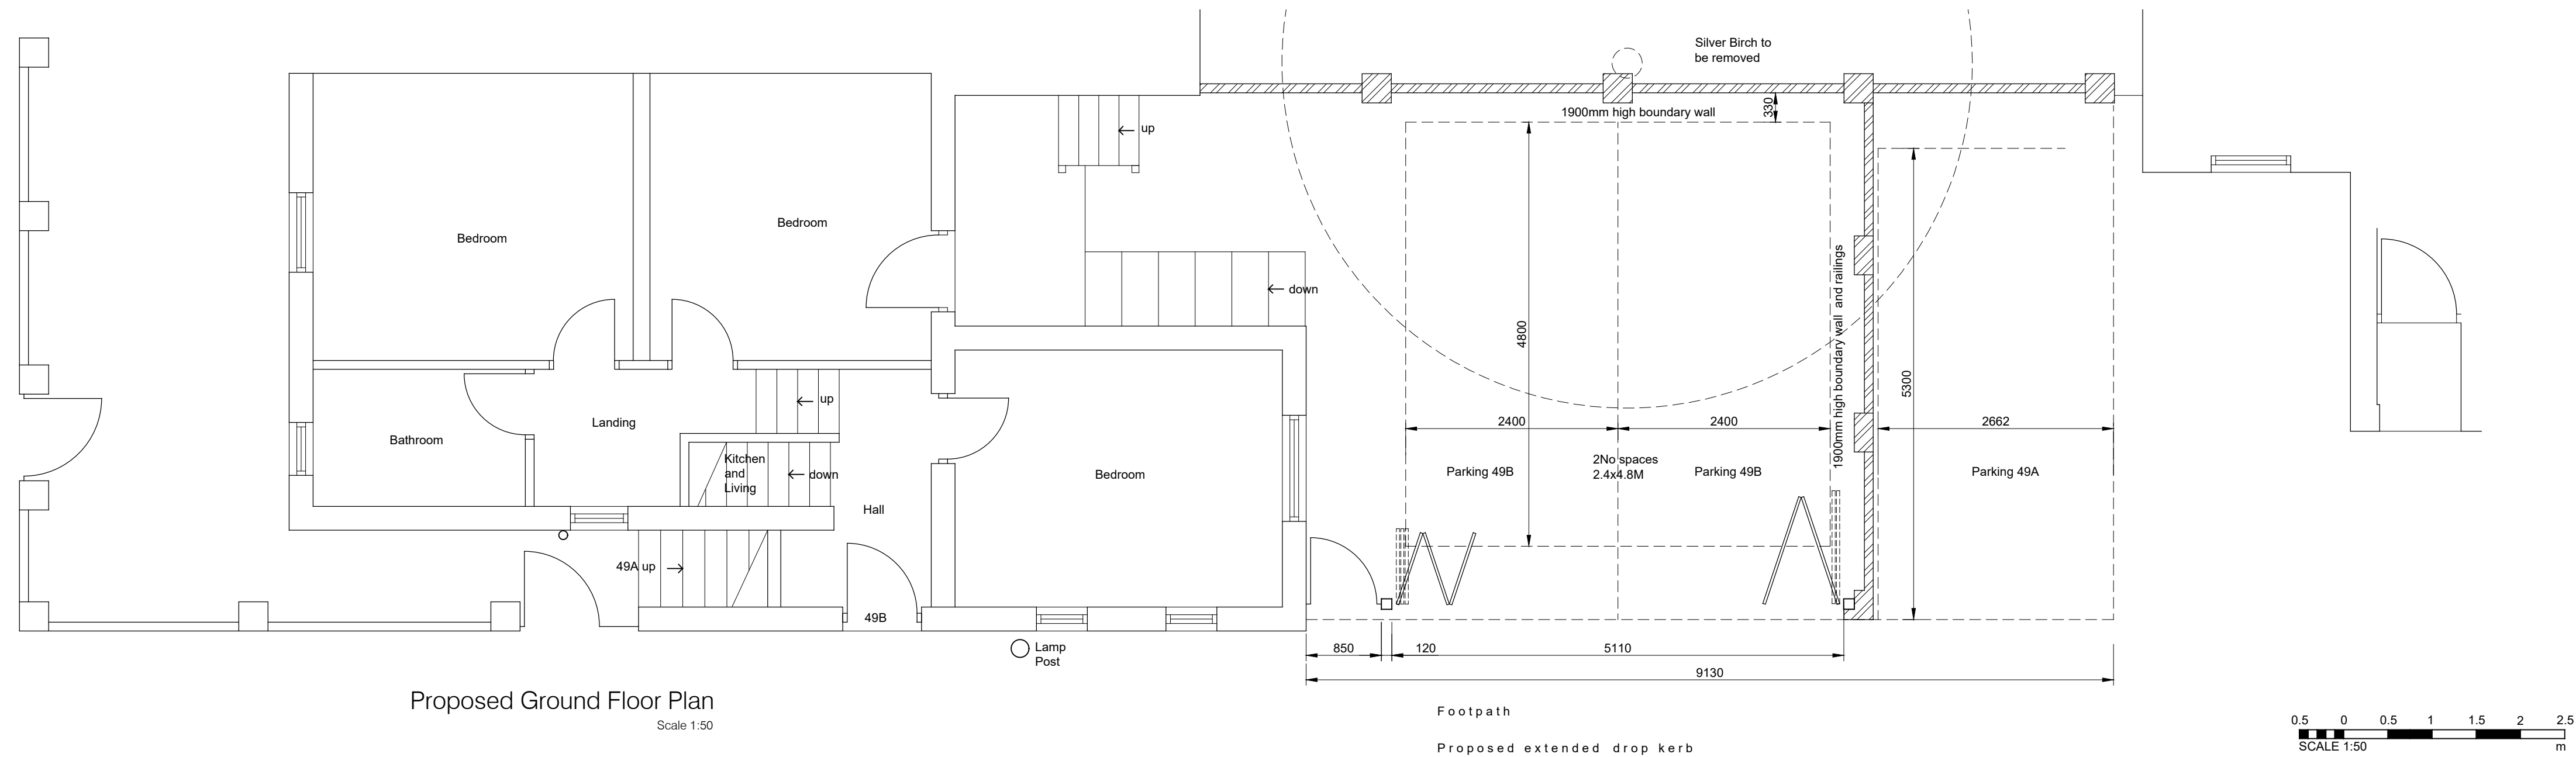

MATERIALS
Walls: Red/Brown facing brickwork with
Metal railings to match existing
Windows : Grey aluminium fixed windows

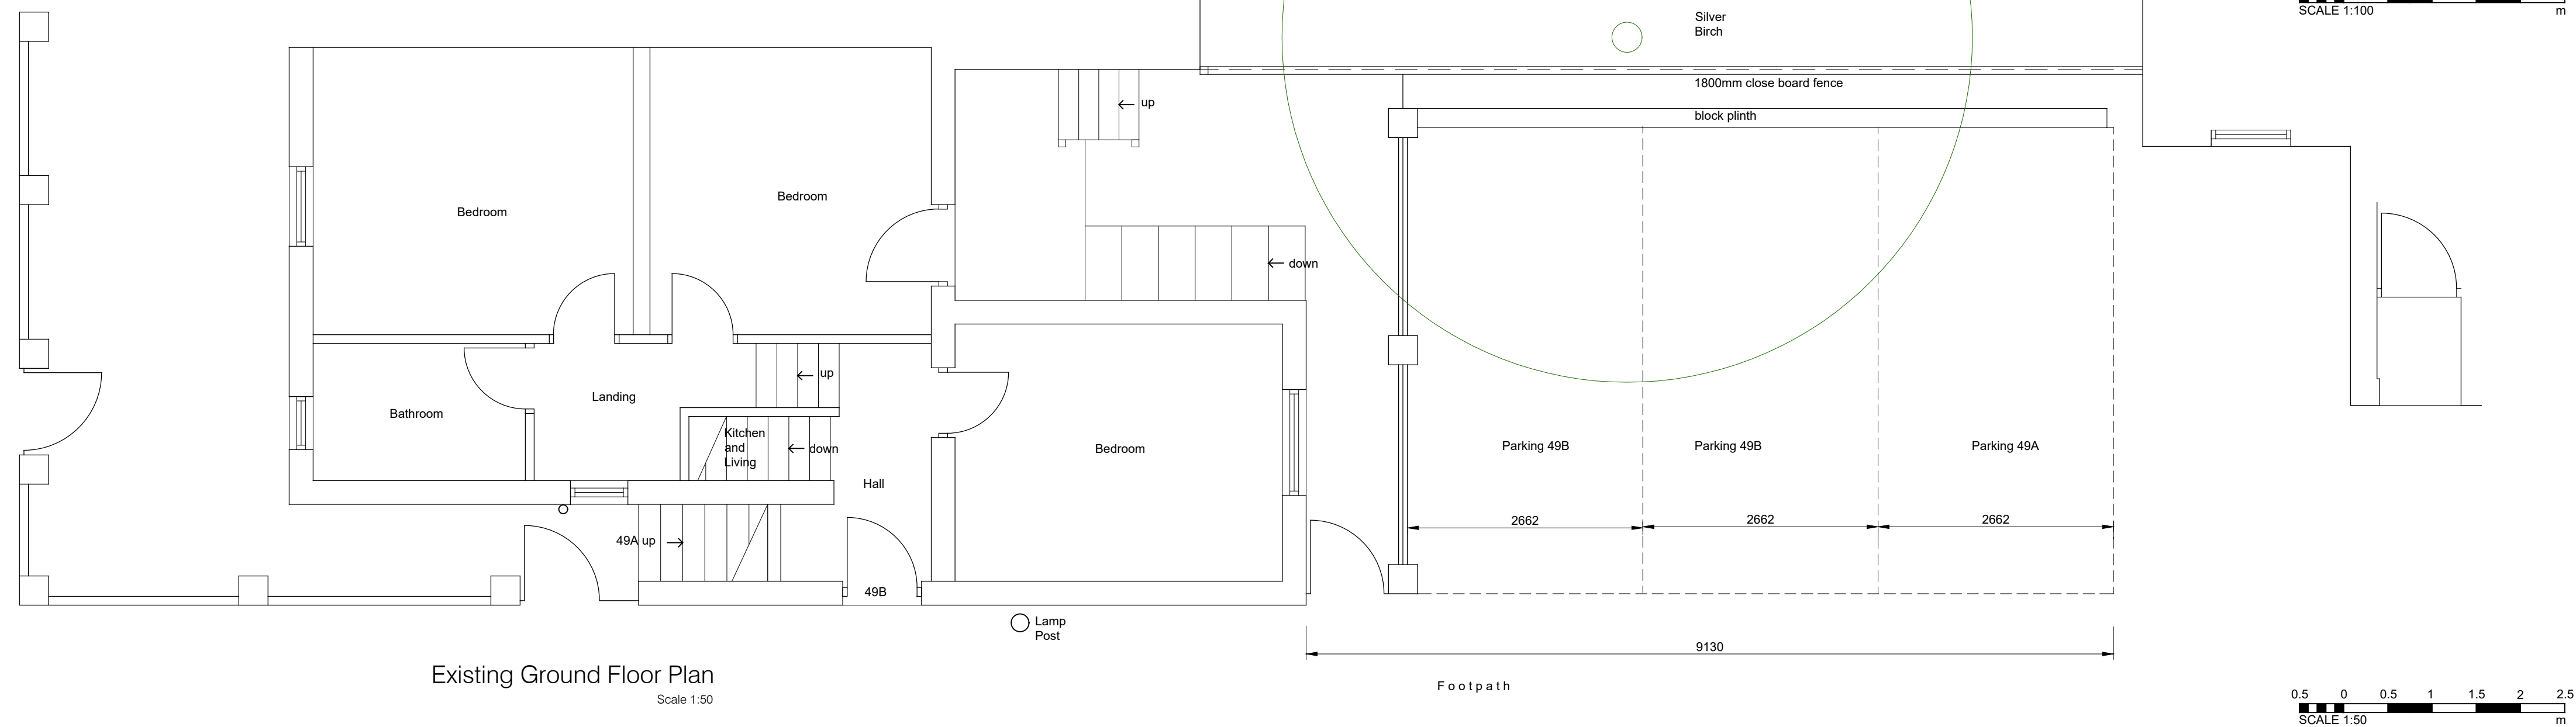

B	10.03.26	Parking area updated	DT
A	09.03.26	Parking dimensions added	DT

REV	DATE	NOTES	BY
FOR ISSUE AS PLANNING APPLICATION			

David Tingle
Building Design & Surveying Services

17 Woodland Drive, Tilehurst, Reading
Berkshire, RG30 4RT.
T: 0118.9419311 M: 07711902344

Copyright © David Tingle Building Design (2003)
MR P. BANDLER
49 ZIN ZAN STREET
READING RG1 7UG

PROPOSED BOUNDARY ALTERATIONS
AND NEW WINDOWS
EXISTING AND PROPOSED
PLAN & ELEVATIONS
Scale: 1:100 & 1:50 A1 Date: Nov 2025
Dwg No: **49ZZ.MP01** Rev: B