

NOTE:

THIS DRAWING IS INDICATIVE ONLY
ALL MEASUREMENTS MUST BE CHECKED ON SITE &
ANY DISCREPANCIES REPORTED IMMEDIATELY.

THE DRAWING DOES NO INDICATE THE EXTENT OF ANY
EXCAVATION WORKS AND THE CONTRACTOR IS TO
DETERMINE THIS PRIOR TO SUBMITTING A QUOTATION
FOR THE WORKS OR COMMENCING ANY WORKS.

PLEASE NOTE THAT FURNITURE/STORAGE POSITIONS,
LOCATIONS & QUANTITIES ARE SHOWN FOR INDICATIVE
PURPOSES ONLY. IT DOES NOT NECESSARILY MEAN
THAT THESE ITEMS ARE ALLOWED FOR WITHIN OUR
SPECIFICATION OF WORKS REGARDING CONFIRMATION
OF THESE ITEMS.

THIS DRAWING IS SUBJECT TO COPYRIGHT & REMAINS
THE PROPERTY OF S-DESIGN PROCESS. IT MUST NOT
BE RE-PRODUCED.


THE DRAWING DOES NOT INDICATE OR IMPLY THE
STRUCTURAL CONDITION OF THE EXISTING PROPERTY.
THE DRAWINGS HAVE BEEN PREPARED FOR
ASSISTANCE IN THE PREPARATION OF DETAILS FOR
PLANNING PERMISSION PURPOSE ONLY.

DATE:	DESCRIPTION:

PARTY WALL NOTICES:
PLEASE NOTE THAT BEFORE BUILDING WORKS COMMENCES
IT IS THE RESPONSIBILITY OF BUILDER OR OWNER TO SERVE
PARTY WALL NOTICES TO ALL NEIGHBOURS.

S-DESIGN PROCESS	
CLIENT: SEVEN CONTRACTORS LTD	JOB NO.: 0216
PROJECT: 33 OXFORD STREET READING RG1 7QG UNITED KINGDOM	DRAWING NO.: SH204 DRAWN: SZ DATE: 09/03/2026 SCALE: 1:50 @A3
TITLE: ADVERTISEMENT AT THE FRONT	
STATUS: ADVERTISEMENT CONSENT	

PROPOSED DRAWINGS

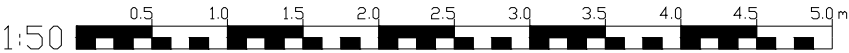

N.B: DRAWING INDICATIVE
ONLY ALL DIMENSIONS MUST
BE CHECKED ON SITE PRIOR
TO CONSTRUCTION