
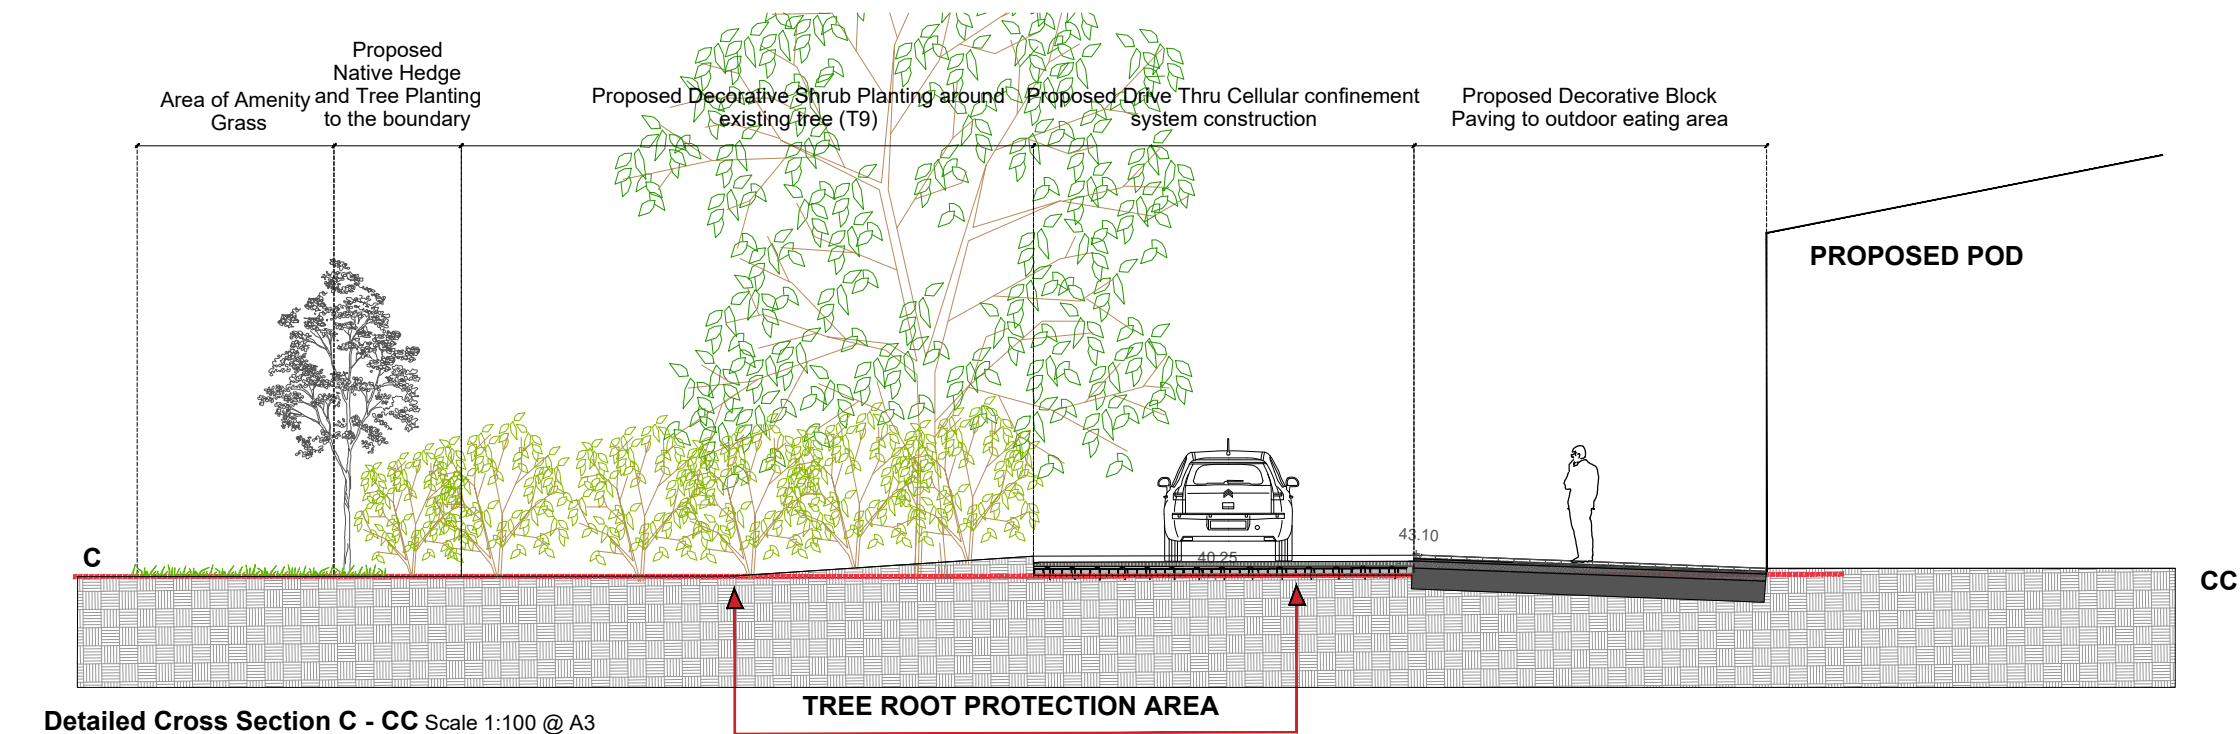
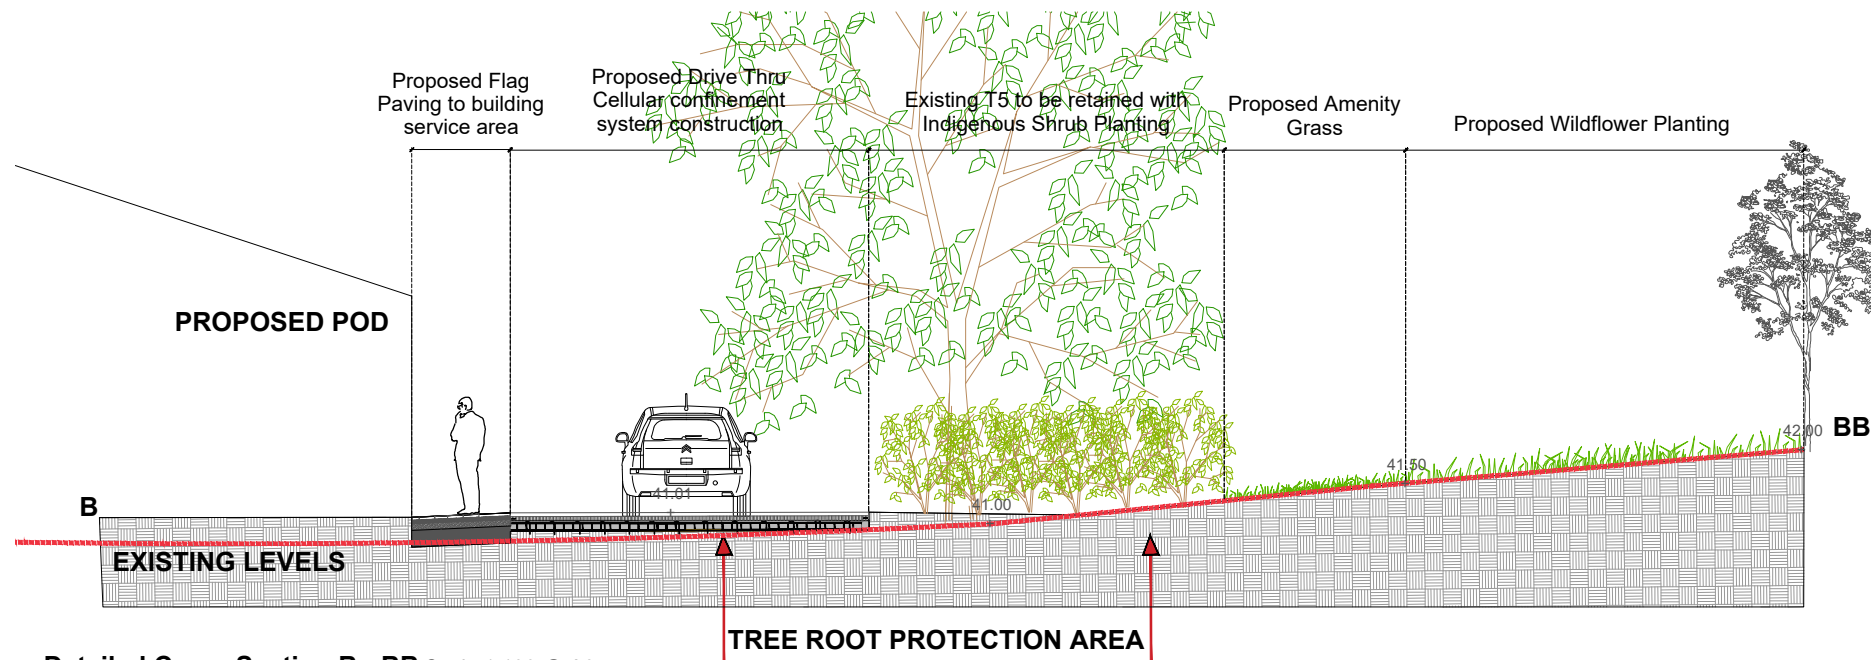


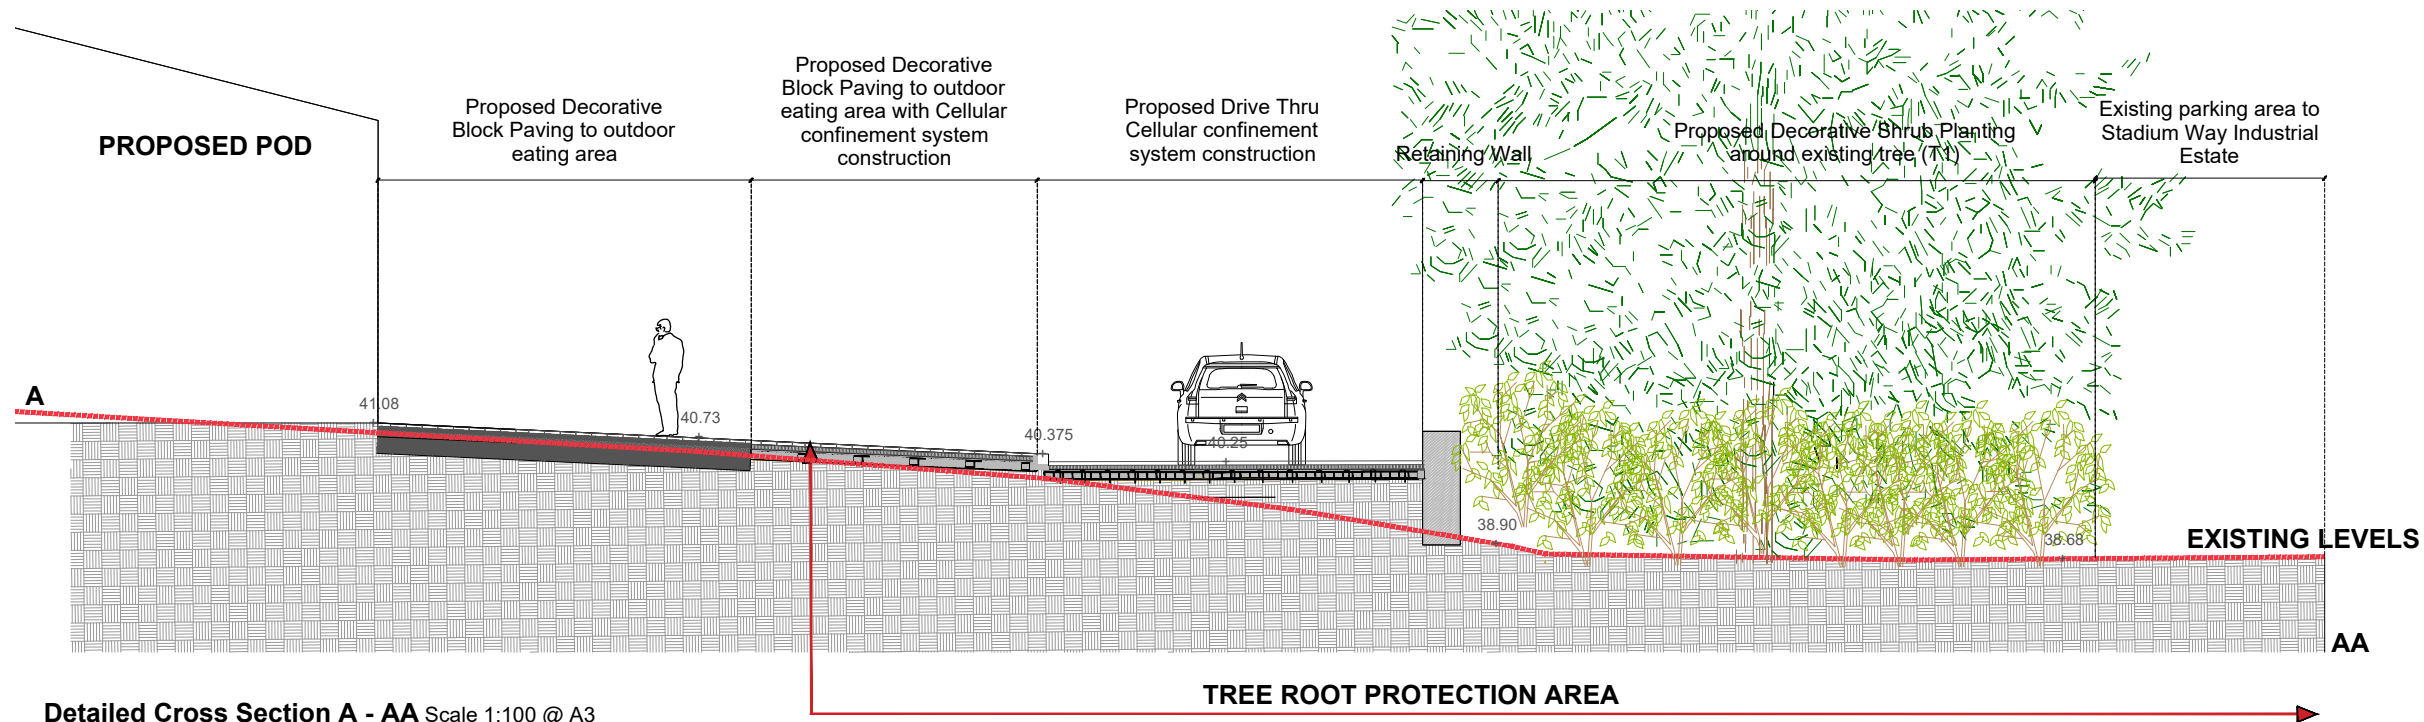

NOTES •
1. Do not scale off this drawing. If in doubt, ask.

PROJECT • Drive Thru' Pod
Scours Lane, Reading

CLIENT •

DRAWING • Landscape Cross Sections

STATUS • Planning

SCALE • 1:100 (A3)

DRAWN • 09.03.2026

DRAWING • QD784-404

REVISED • B

quartet design
LANDSCAPE ARCHITECTS

36 HIGH STREET • MARKET HARBOROUGH • LE16 7NL
01280 860500

quartet@qdl.co.uk • www.qdl.co.uk

© QUARTET DESIGN 2024 with offices also located in Buckinghamshire and Manchester