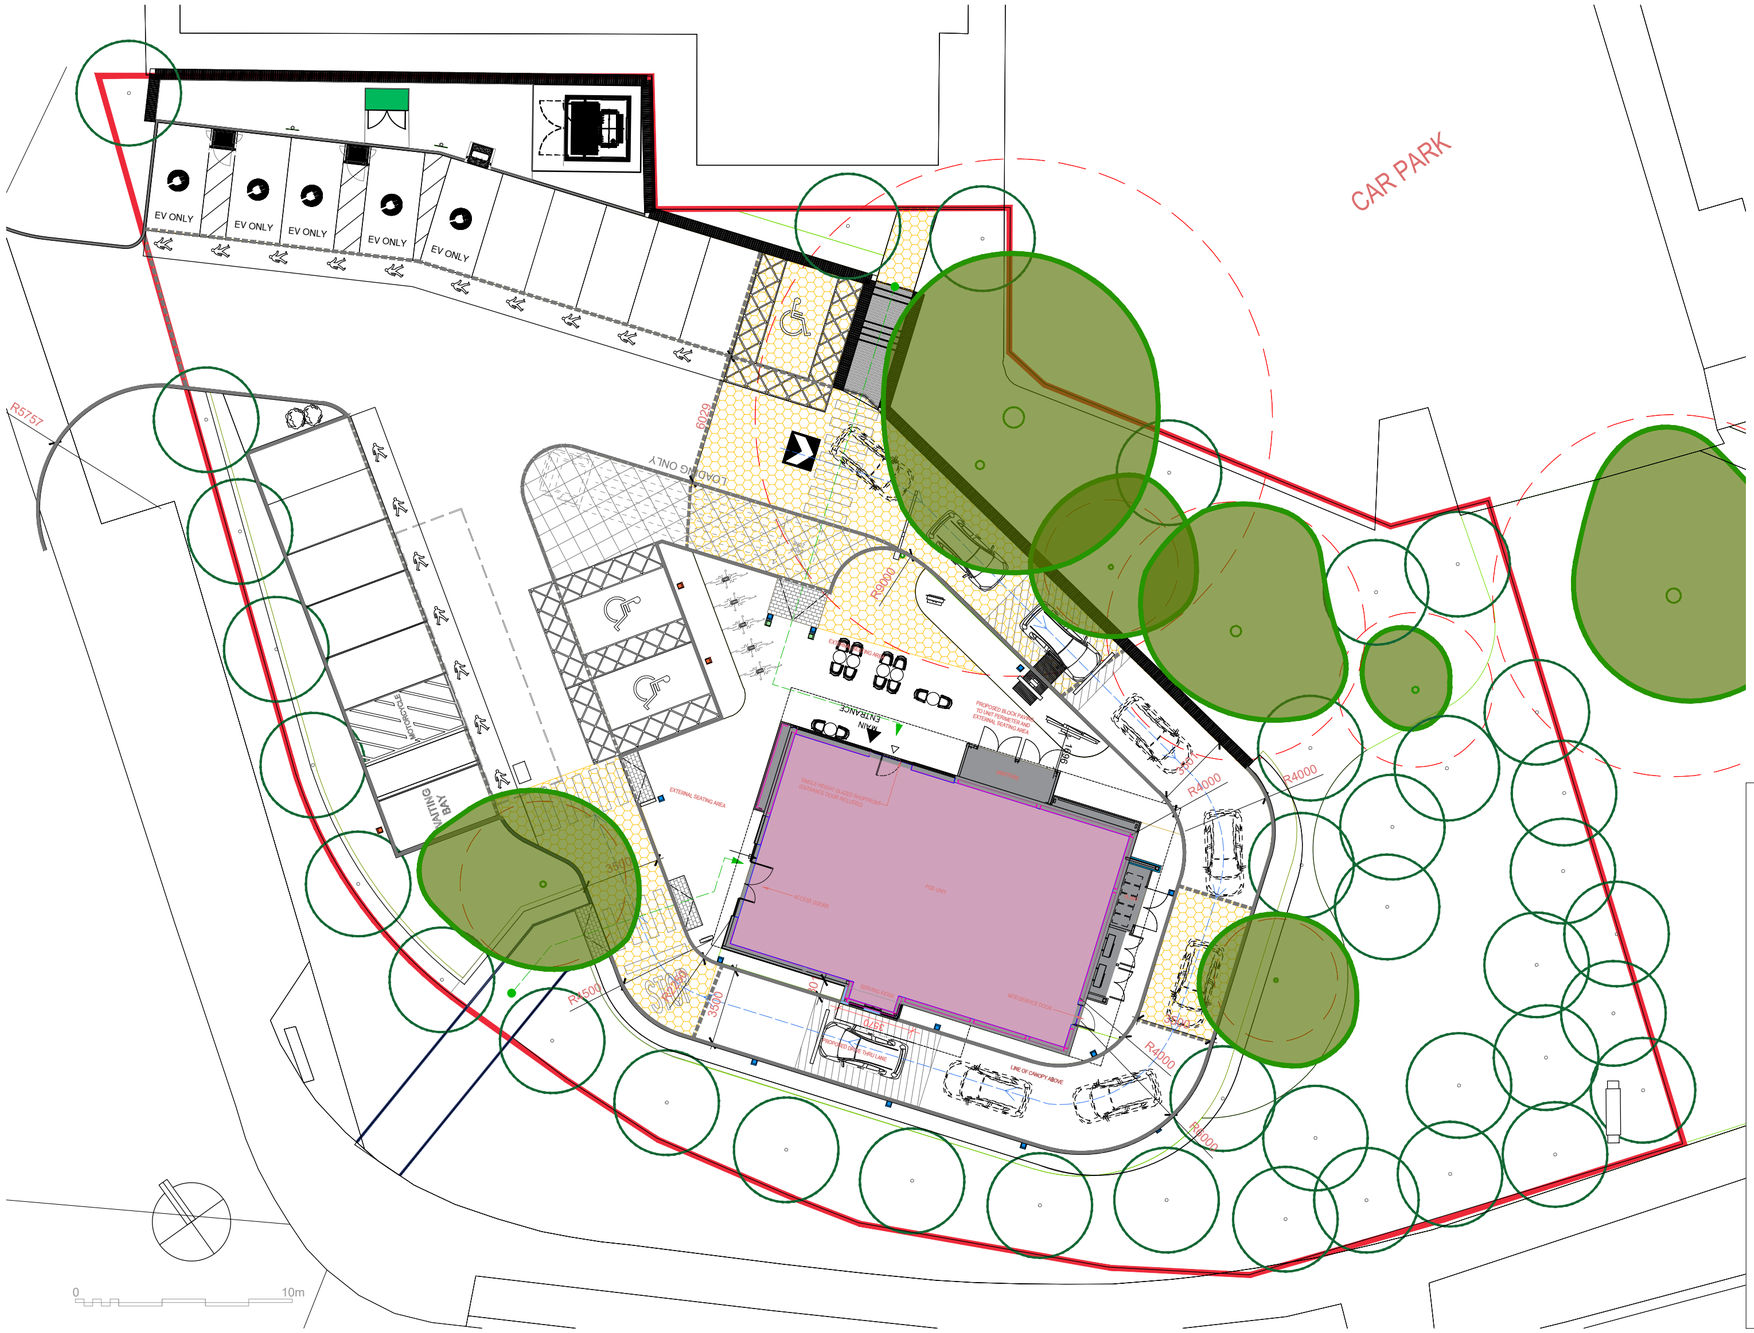

CELL WEB DETAIL 1:10 @ A2

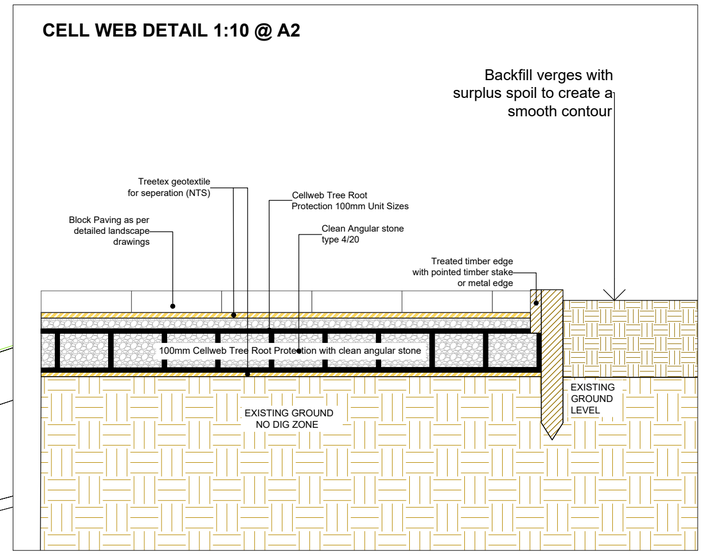

KEY - CELLULAR CONFINEMENT

PROPOSED CELL WEB NO DIG TREE ROOT PROTECTION

Cellular confinement to be used in areas of hard landscape within tree root protection areas
Product: 100mm depth cell web tree root protection
Supplier: Geosynthetics Limited

PROJECT • Drive Thru' Pod
CLIENT •
DRAWING • Cellular Tree Protection System
STATUS • Planning
SCALE • 1:200 (A2)
DRAWN • 09.03.2026
REVISED • B
DRAWING • QD784-304

quartet design
LANDSCAPE ARCHITECTS
15 CHURCH STREET • MARKET HARBOROUGH • LE16 7AA
01280 860500
quartet@qdl.co.uk • www.qdl.co.uk

© QUARTET DESIGN 2026