

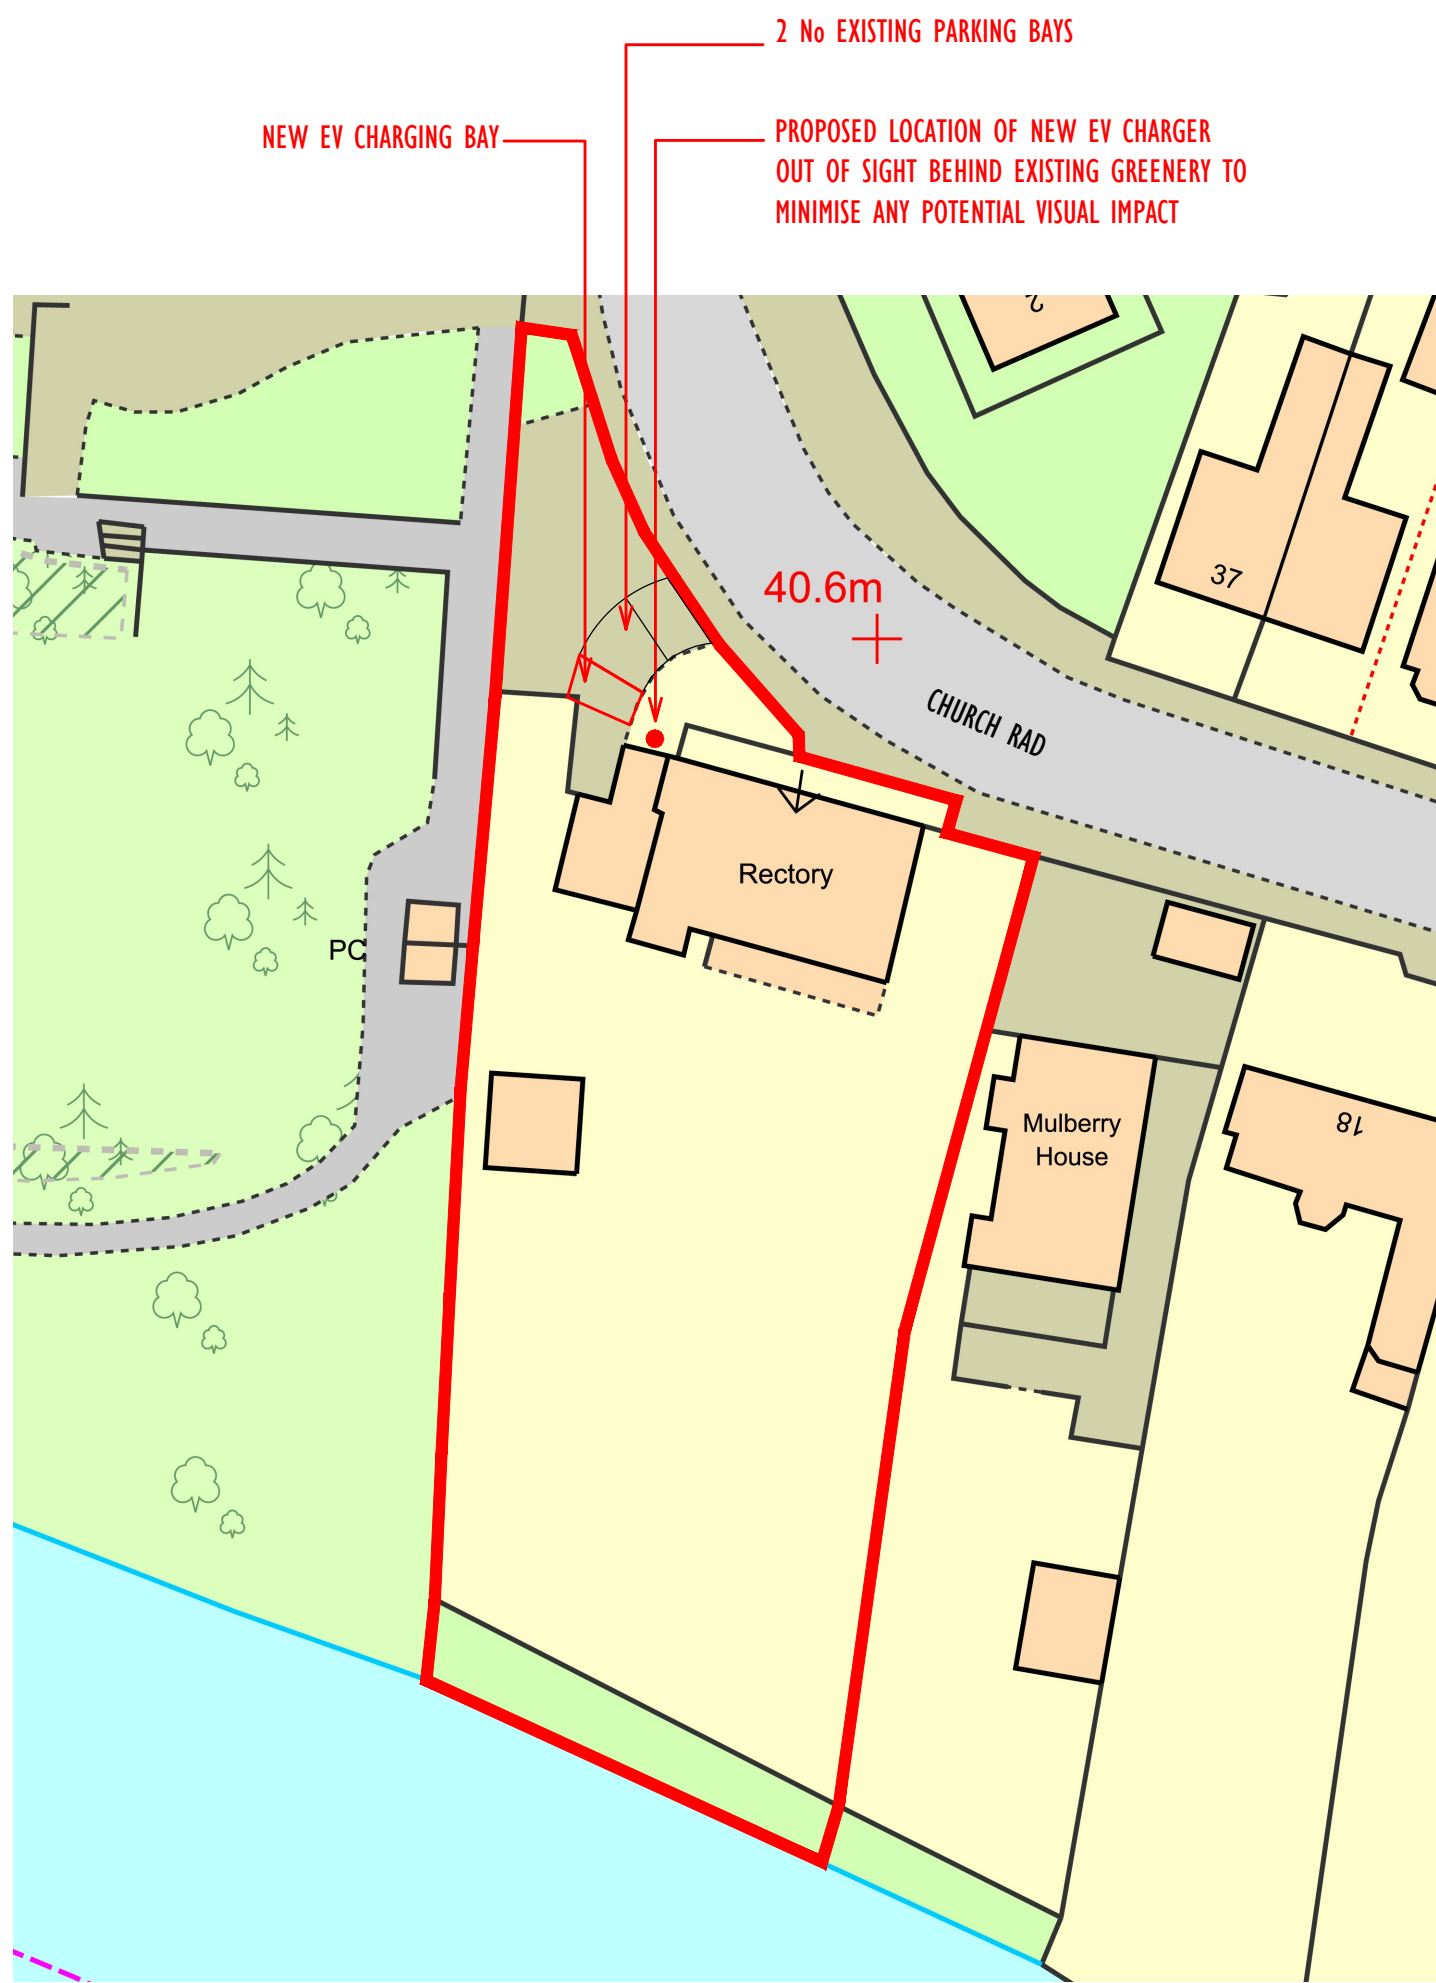


SITE BLOCK PLAN - 1:500

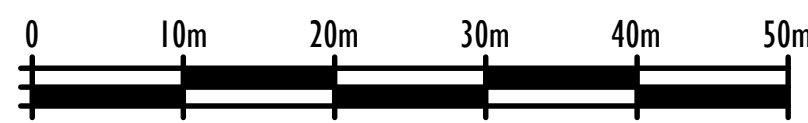


APPROX AERIAL VIEW OF ARRAY LOCATION

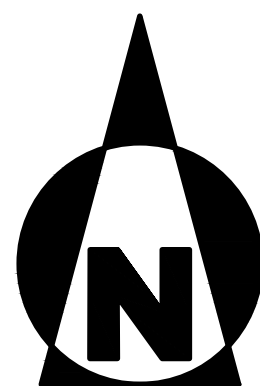

SITE LOCATION PLAN - 1:1250



SELECTED CHARGER

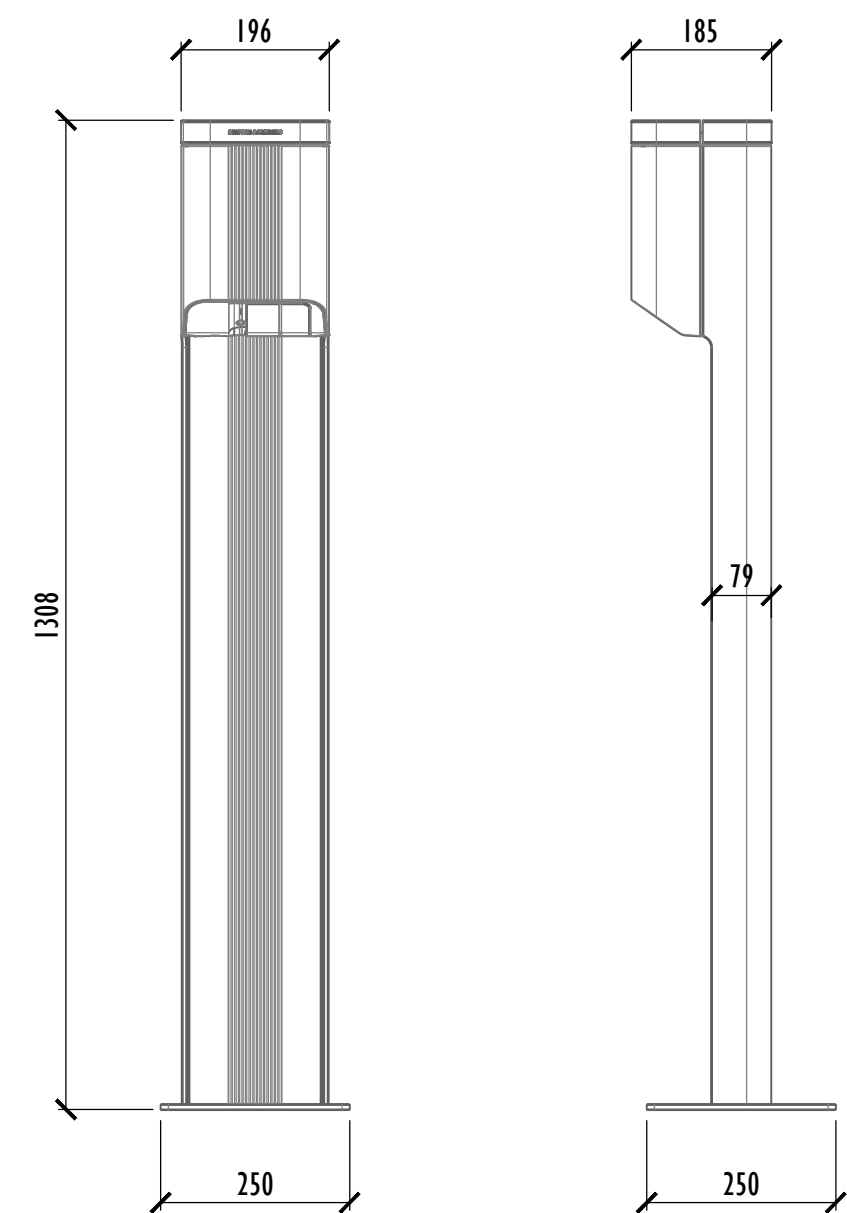

SELECTED CHARGER DIMENSIONS - 1:10



FRONT/SIDE ELEVATION ON PROPERTY

| Rev   | Description                                                     | Date            |
|---|-----------------------------------------------------------------|-----------------|
| <br>36a HOWARD STREET, READING,<br>BERKSHIRE, RG1 7XS<br>Tel: 01189 677033<br>www.carter-electrical.co.uk   |                                                                 |                 |
| Carter Electrical Installation Ltd owns the copyright of this document which is supplied in confidence and must not be used for any purpose other than that which it is supplied and must not be reproduced without permission in writing from the owners.<br>© Carter Electrical Installation Ltd |                                                                 |                 |
| Client   | XXX                                                             |                 |
| Project   | "THE RECTORY"<br>20 CHURCH ROAD, CAVERSHAM,<br>READING, RG4 7AD |                 |
| Title   | PROPOSED NEW DOMESTIC EV CHARGING<br>POINT                      |                 |
| Drawn   | TC                                                              | Date MARCH 2026 |
| Checked   | -                                                               | Date            |
| Scale   | AS SHOWN @ A1                                                   |                 |
| Drawing Number   | CEI/1033/P/100                                                  |                 |
| Rev   | 1                                                               |                 |