



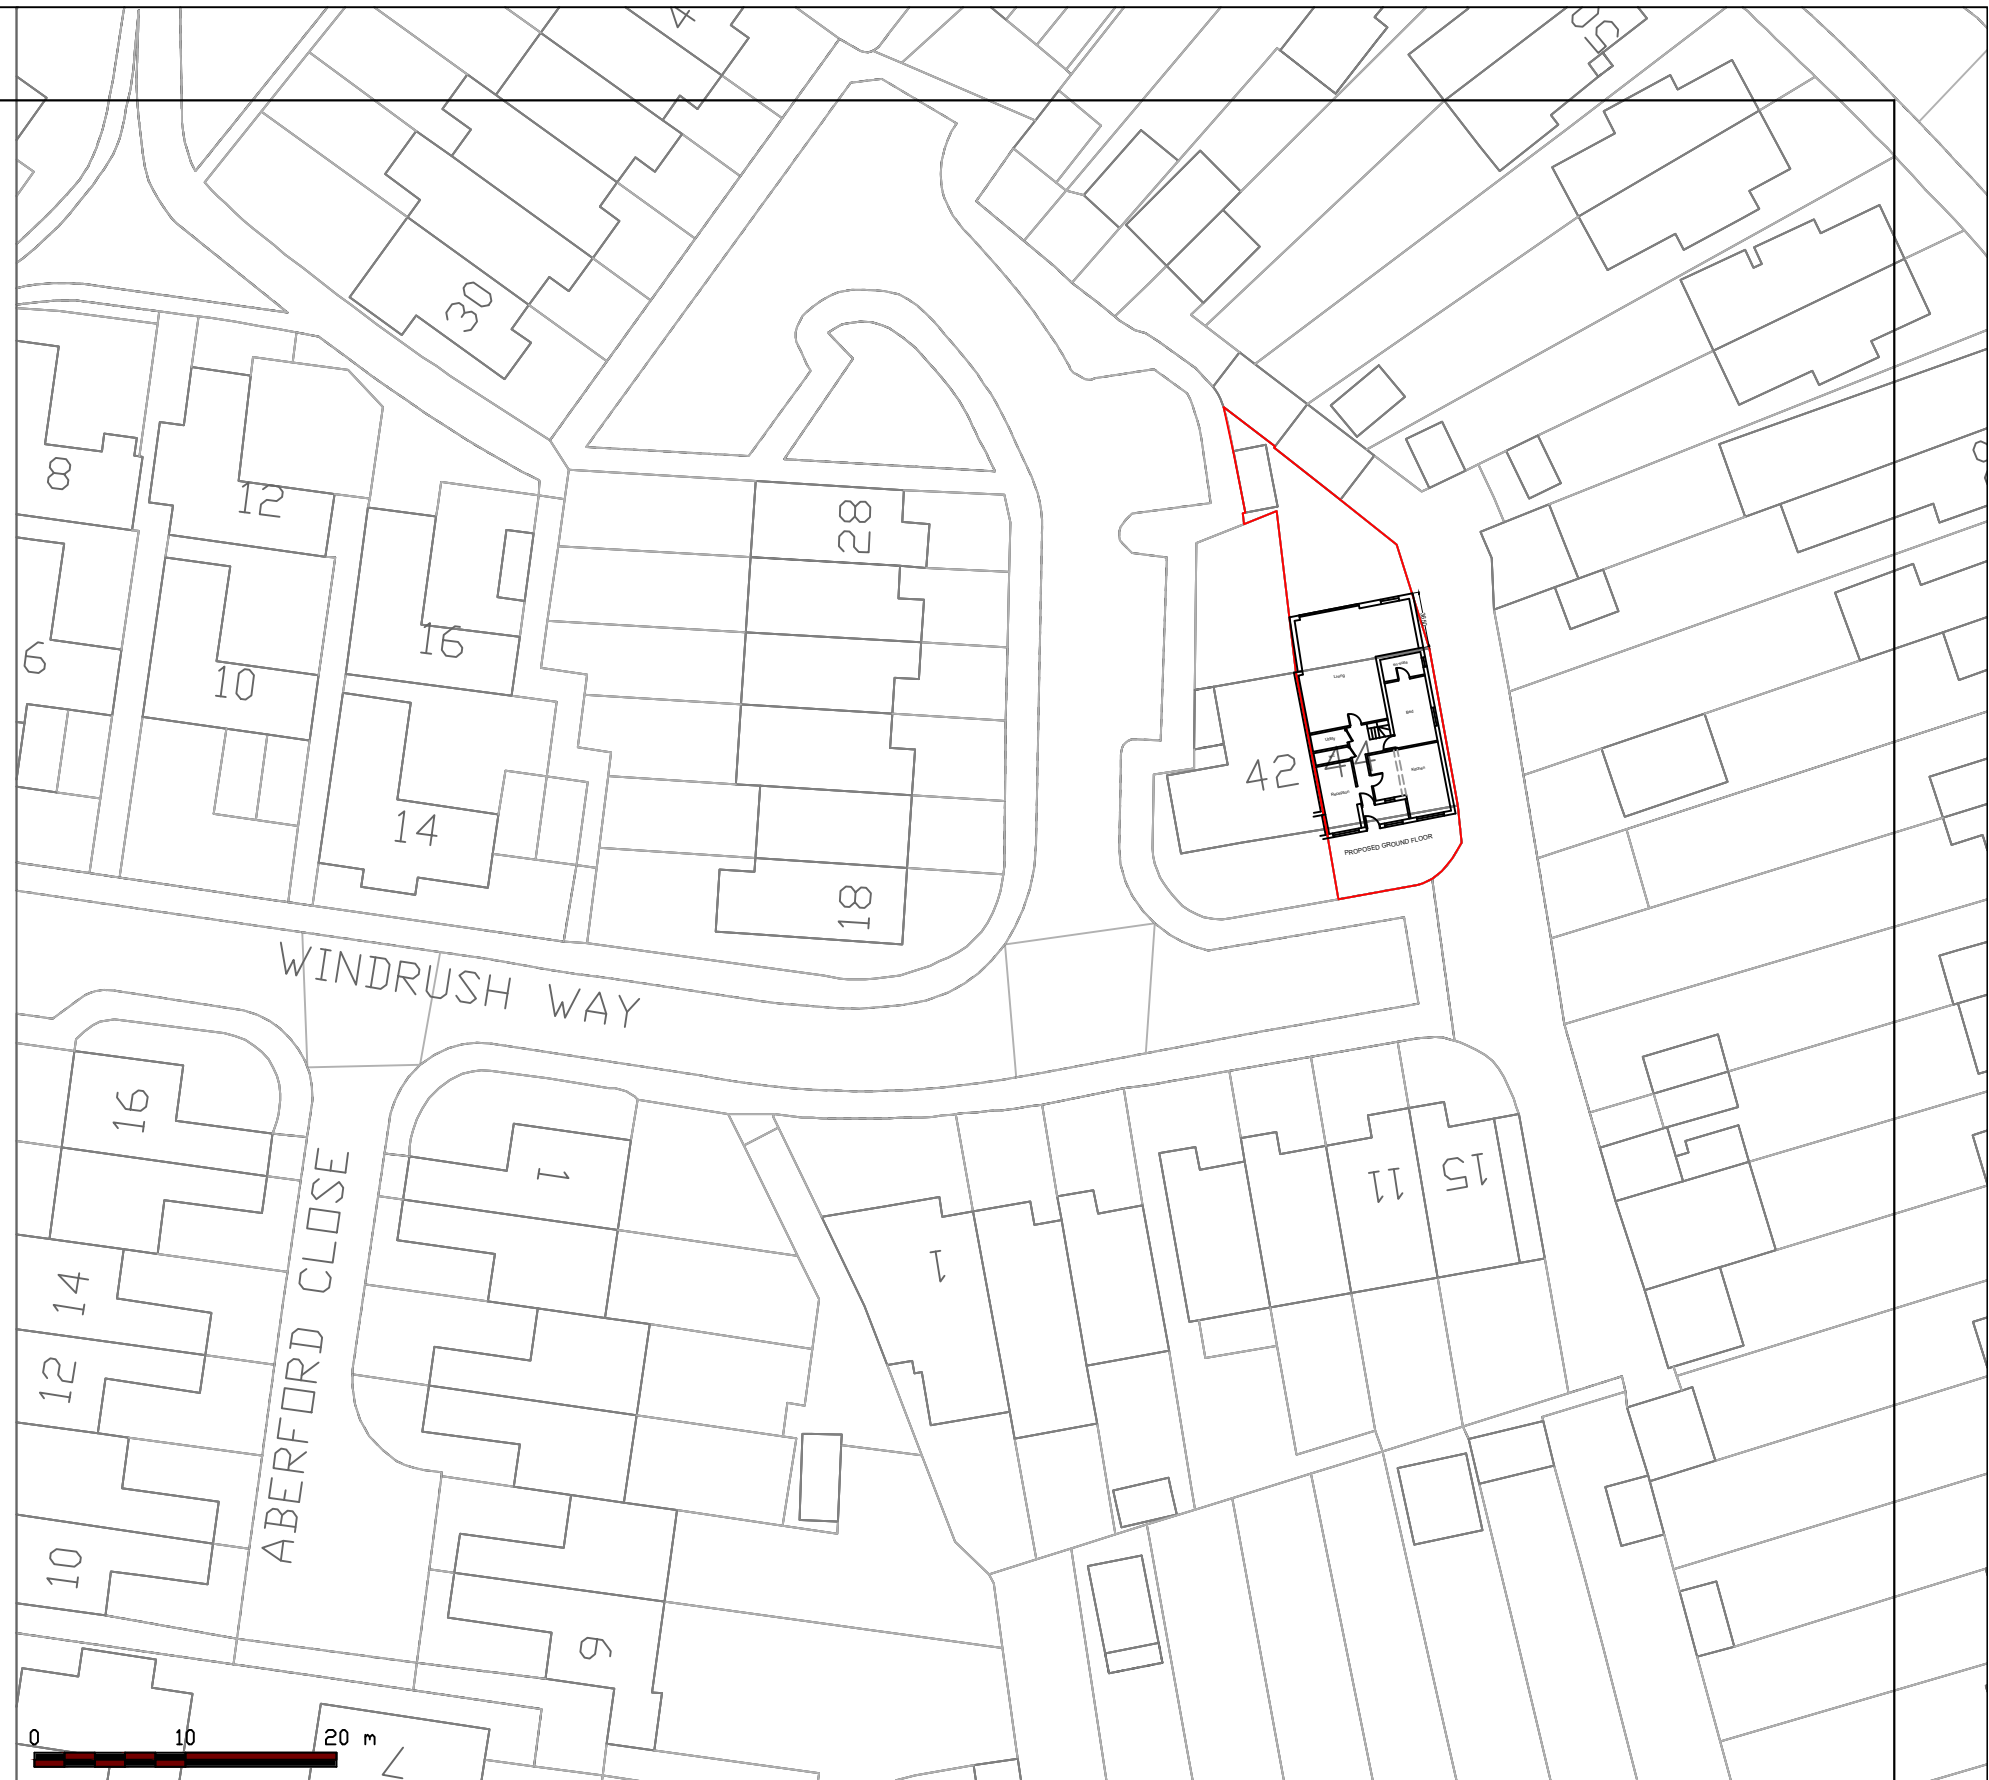

Site Location Plan 1:1250 @ A3

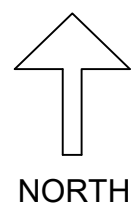

Proposed Block Plan 1:500 @ A3