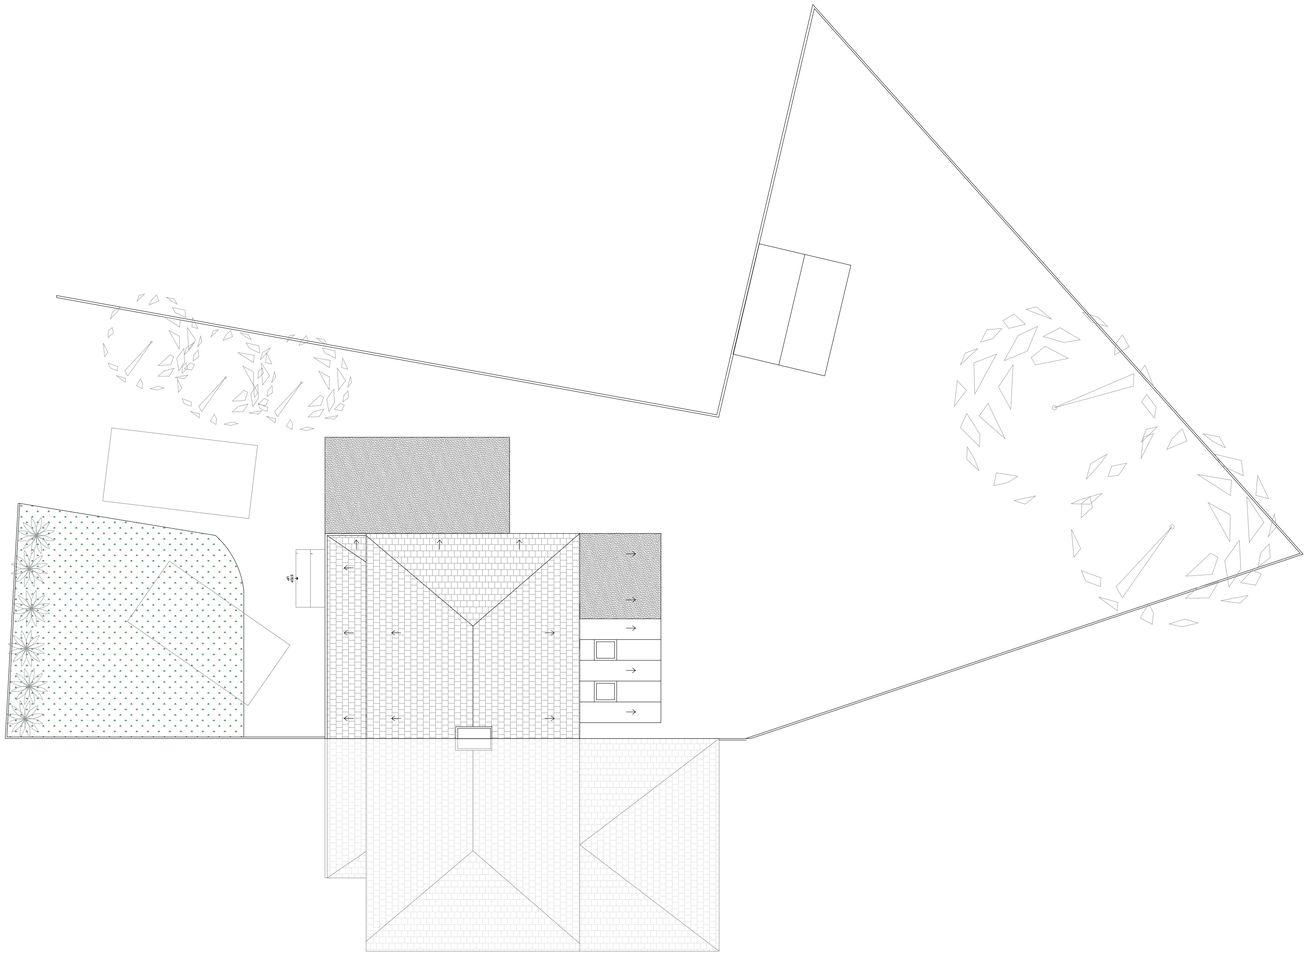

1 Existing Roof Plan

Scale: 1:100 @ A1

SCALE BAR 1:100

0 5 10 15 20

Notes:

1. For Planning purposes only.

2. Drawing used for the status indicated only.

3. All dimensions and setting out shall be checked and confirmed and any discrepancies to be reported to the Architect prior to commencement of any work.

4. This is a CAD Drawing. Under no circumstances shall manual alterations be made. Figured dimensions take preference to scale.

5. All work and materials to be in accordance with current statutory legislation, relevant codes of practice and British Standards.

6. Drawing to be read in accordance with relevant consultants and sub-contractors drawings and specifications.

Disclaimer:

The hard copy accompanying the electronic date is the legal.

Copyright is Reserved.

© Copying or reproduction of this drawing or any electronic data without the written permission of 'MAC Architecture' is not permitted.
All rights reserved.

Rev:	Description:	Date:

MAC ARCHITECTURE

82e High Street,
Wallingford,
Oxfordshire, OX10 0BS

Telephone:
+44 (0) 2037 194 659
+44 (0) 7562 779 640

Client:
Mr. S. Masood

Project:
110 Kenilworth Avenue,
Reading, RG30 3DW

Drawing Title:
Existing Roof Plan in Context

Date:	Drawing Status:
13.03.2026	Planning Application
Drawing Number:	Revision
PA-1718-07	C
Scale:	Drawn By:
1:100 @ A1	PM