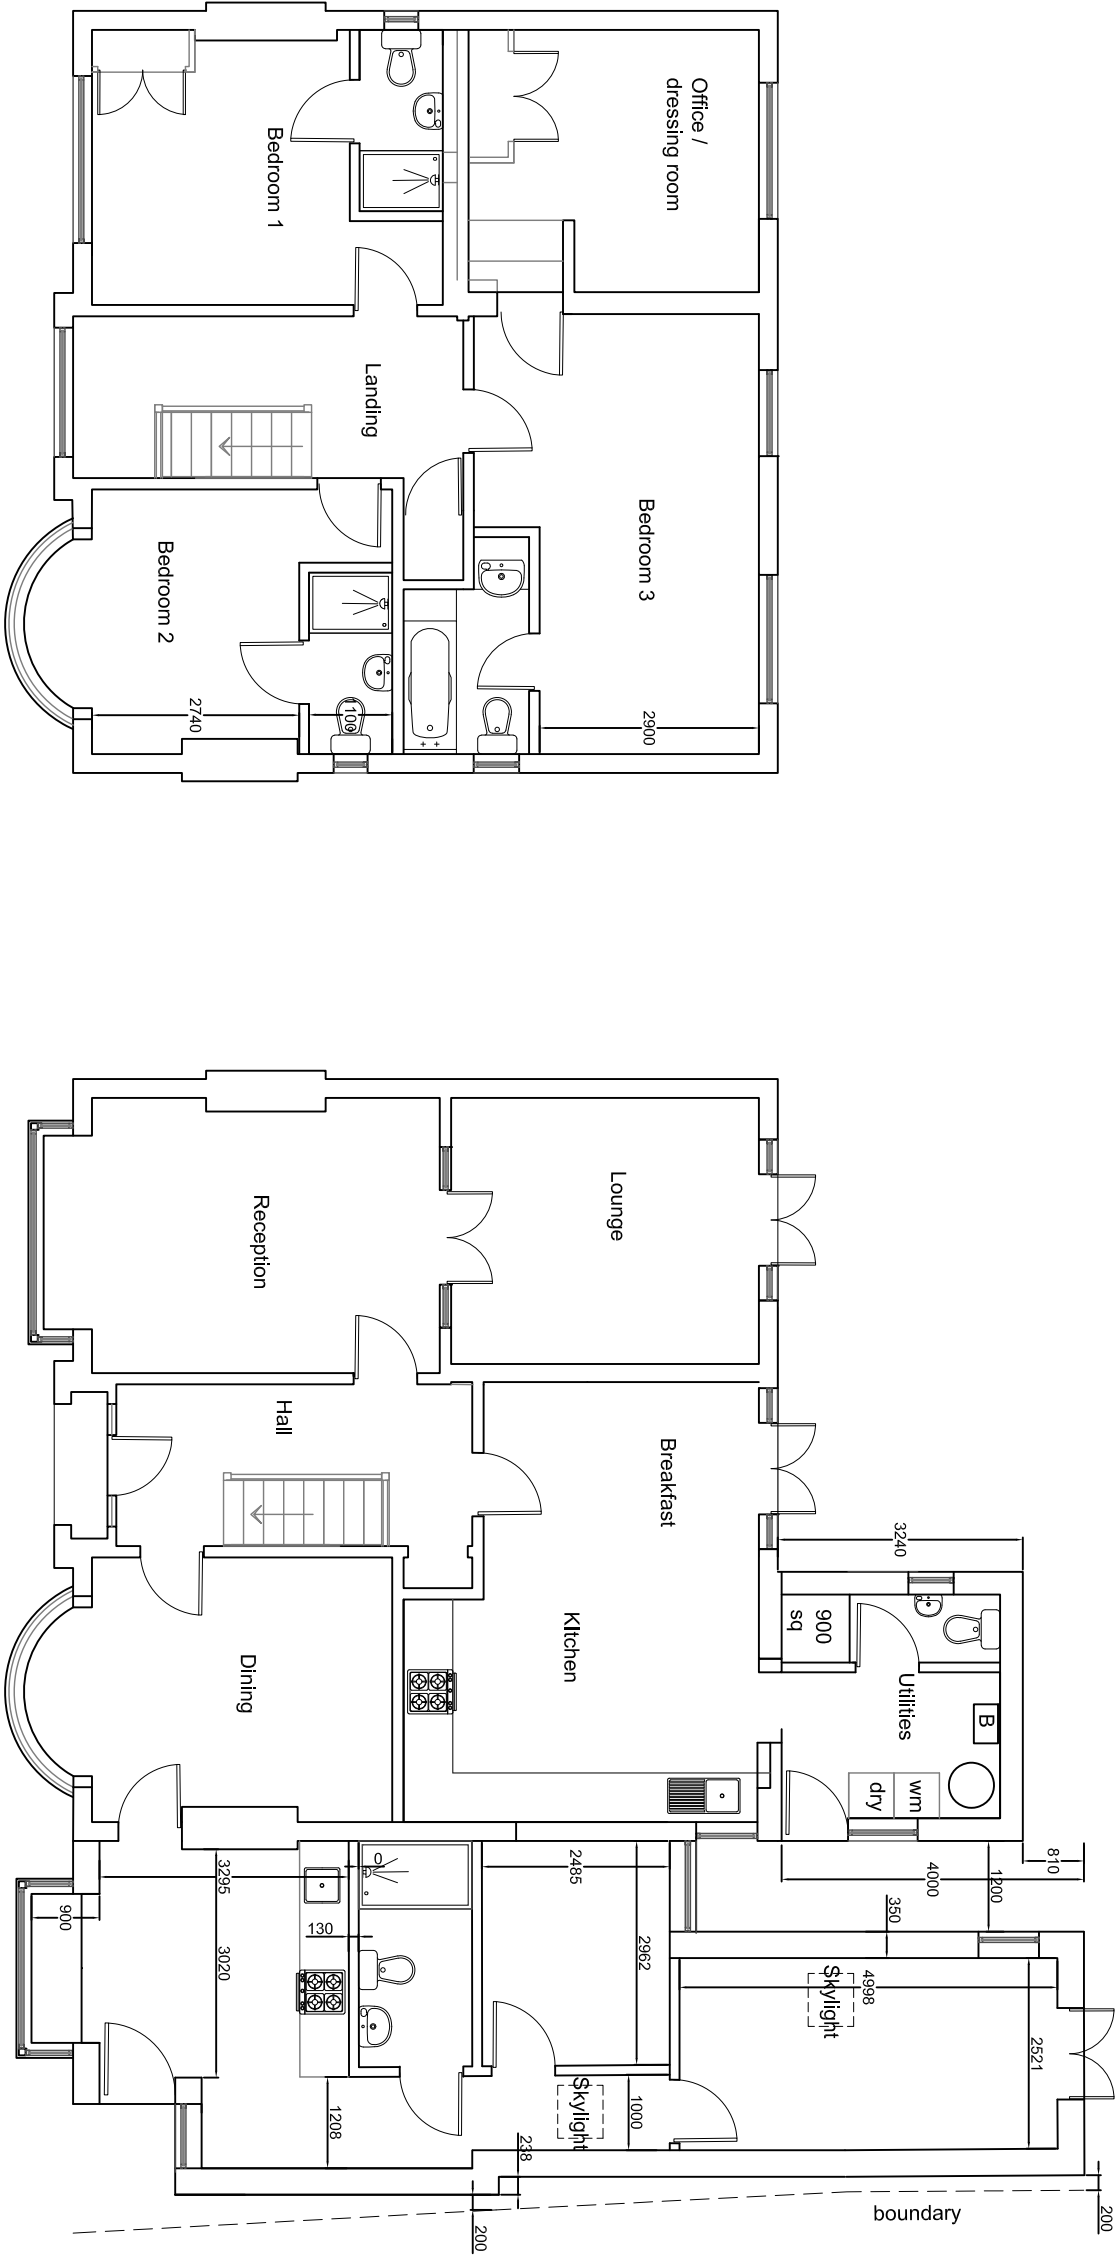


| REVISION   |           |             |          |          |
|---|-----------|-------------|----------|----------|
| <div><div><div><div><div></div><div></div></div><div><div></div><div></div></div></div><div><div><div>WDC</div><div>Woolhampton Design Centre</div><div>Construction Design Services</div></div><div><div><div>The Woolhampton Design Centre</div><div>Station Road, Woolhampton</div><div>Reading, Berkshire RG7 5SE</div><div>01494 479446</div></div></div></div></div></div> |           |             |          |          |
| 66 Shinfield Road, Reading, RG2 7DA<br>PROPOSED FLOOR LAYOUT PLANS   |           |             |          |          |
| SCALES   | 1:100 @A3 | DRAWN       | NJB      | DATE     |
|   |           |             |          | MAR. '26 |
|   |           | DRAWING NO. | 26/03/02 | REVISION |