KEY

- Richards Hall
- The Abbey School

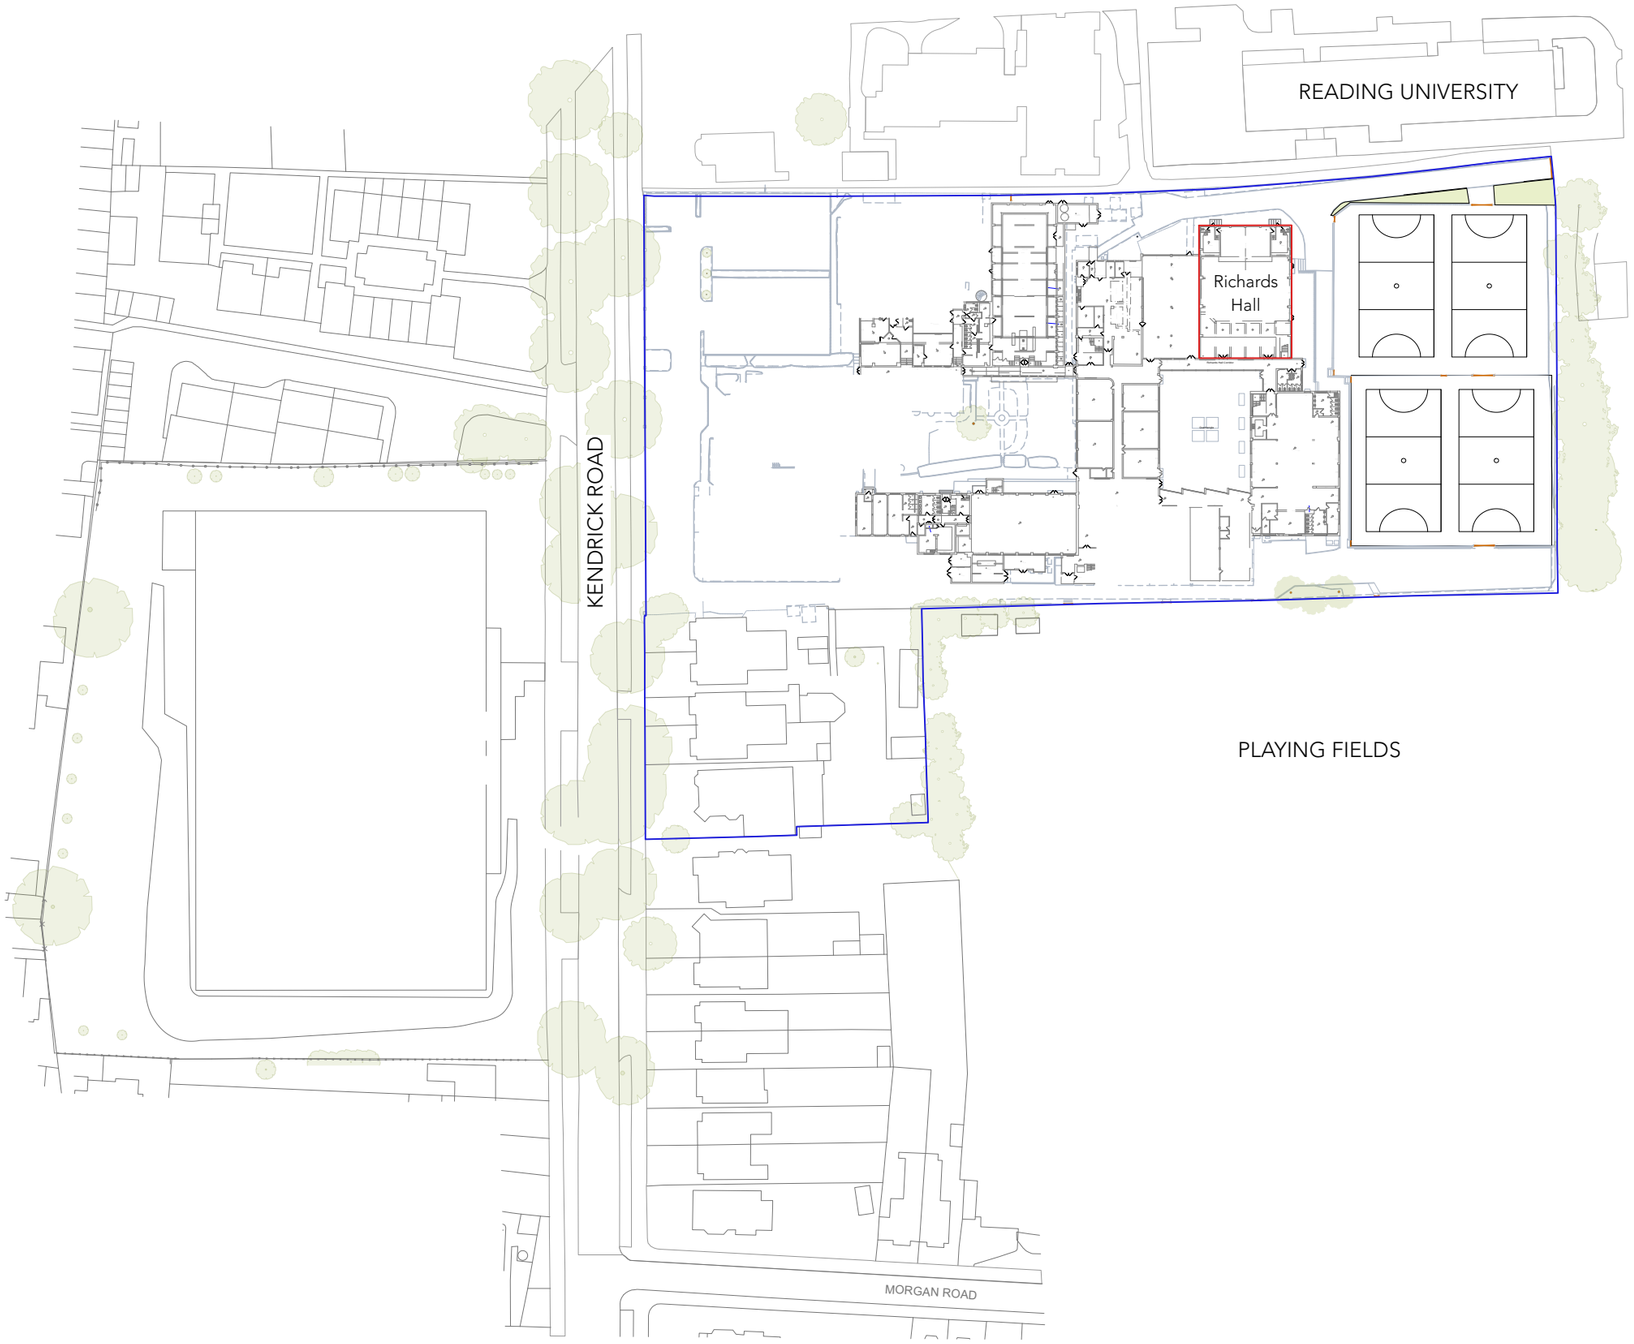

Existing Site Location Plan

0 25 50 75 100 125 150 M

Scale 1:1250 @ A3

Kendall Kingscott
3 GP Centre, Yeoman Road,
Ringwood, Hampshire, BH24 3FF
+44 (0)1425 472 833
www.kendallkingscott.co.uk

Do not scale this drawing

Rev	Date	By	Ap	Note
P01	10/02/2026	EB	EB	First Issue.

Project: Richard's Hall Refurbishment

Client: The Abbey School

Date: 28/11/2025 | Drawn: EB | Purpose/Status: PLANNING

Scale: 1:1250 | Checked: AL | Paper Size: ISO A3

Filename: 250468.vwx

Drawing Title: Existing Site Location Plan

Project Number/Drawing Number: 250468-TAS-KK-XX-XX-D-A-1151

Revision: P01

Check all dimensions and levels on site

© Copyright

Only to be used on the site for which designed. The electronic transmission of designs/information contained in this drawing is carried out entirely at the User's risk and Kendall Kingscott Ltd. will have no liability for any errors or inaccuracies arising therefrom. The production of amended or updated information from the said designs/information by the User is entirely the responsibility of the User and Kendall Kingscott Ltd. shall have no responsibility in respect thereof whatsoever.