
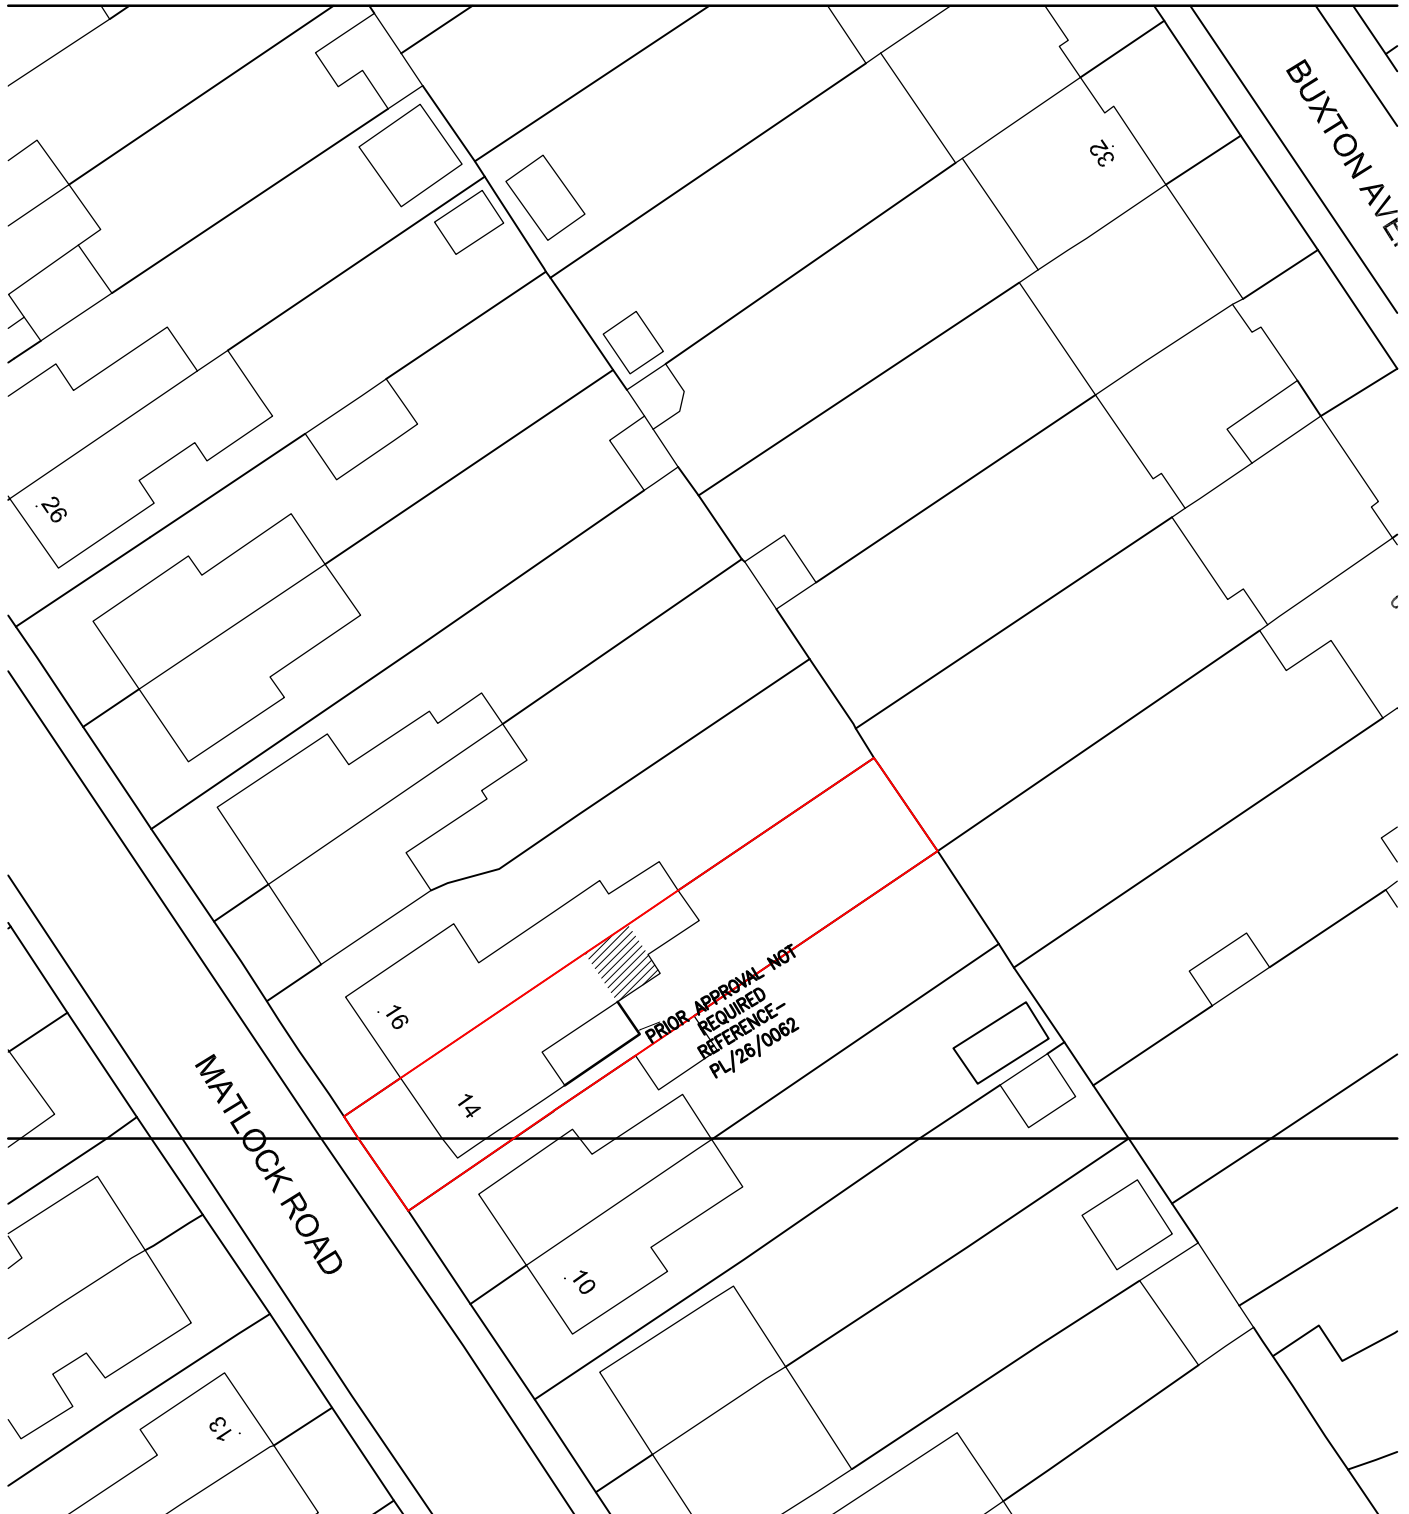


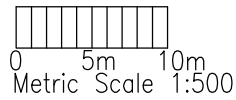

JOB TITLE 14 MATLOCK ROAD, CAVERSHAM, RG4 7BS

DRG. TITLE BLOCK PLAN

DRAWN

CHECKED

DATE

NOV 25

SCALE

1:500

DRG. No

AS02725-BP10

RRS Designs
Architectural & Planning Services

Mobile- 07964326643
Email- amar@rrsdesigns.co.uk
Website- www.rrsdesigns.co.uk