


IMPORTANT NOTE:

This drawing is to be used for the express purpose of the Job indicated in the Title Block below and for the express use of the client indicated in the Title Block, relating to the Job.

Any duplication, or use of this of this drawing, as a whole, or in part, for uses not relating to the job (as described above) by another party, can only be made with the express agreement of Design at Source Ltd. on a case by case basis.

Any duplication of this drawing, use of this drawing, as a whole, or in part, for uses not relating to the job (as described above) by another party, without agreement of Design at Source Ltd. will automatically absolve Design at Source Ltd. of any responsibilities, including (and not exclusively) Building Regulations, BS or EN Regulations, Environmental Health, or Discrimination Acts and/or regulations.

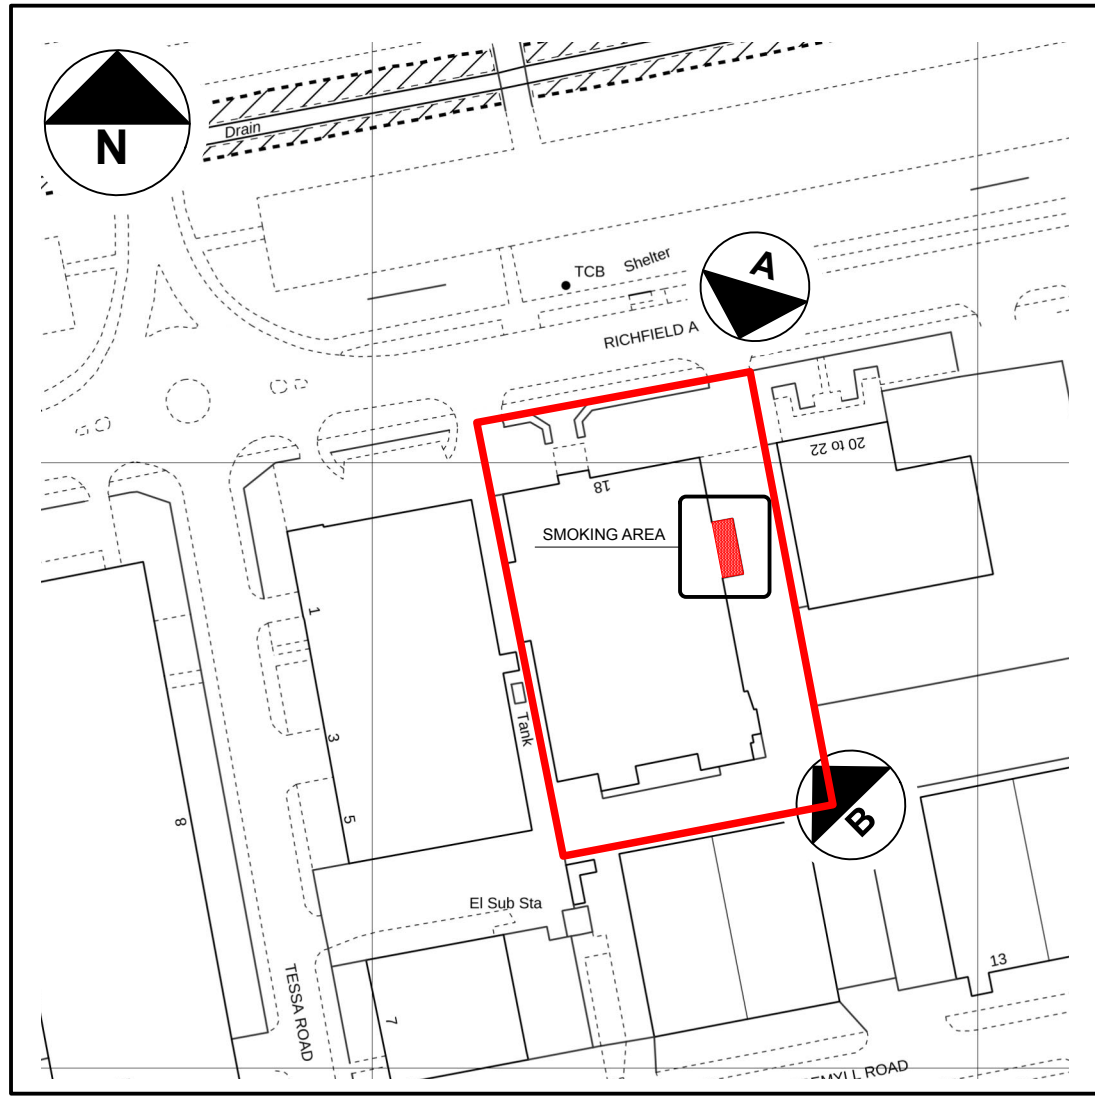

O/S MAP
SCALE 1:1250




EXISTING REFERENCE PHOTO A




EXISTING REFERENCE PHOTO B

NOTE:


This drawing has been prepared from existing unchecked survey information provided by the client. All dimensions are to be checked on site and any discrepancies reported to the designer prior to proceeding. Figured dimensions where given are to take precedence over scaled or site dimensions.

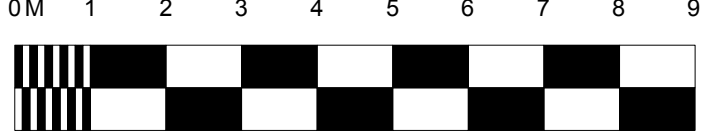


FOR INFORMATION

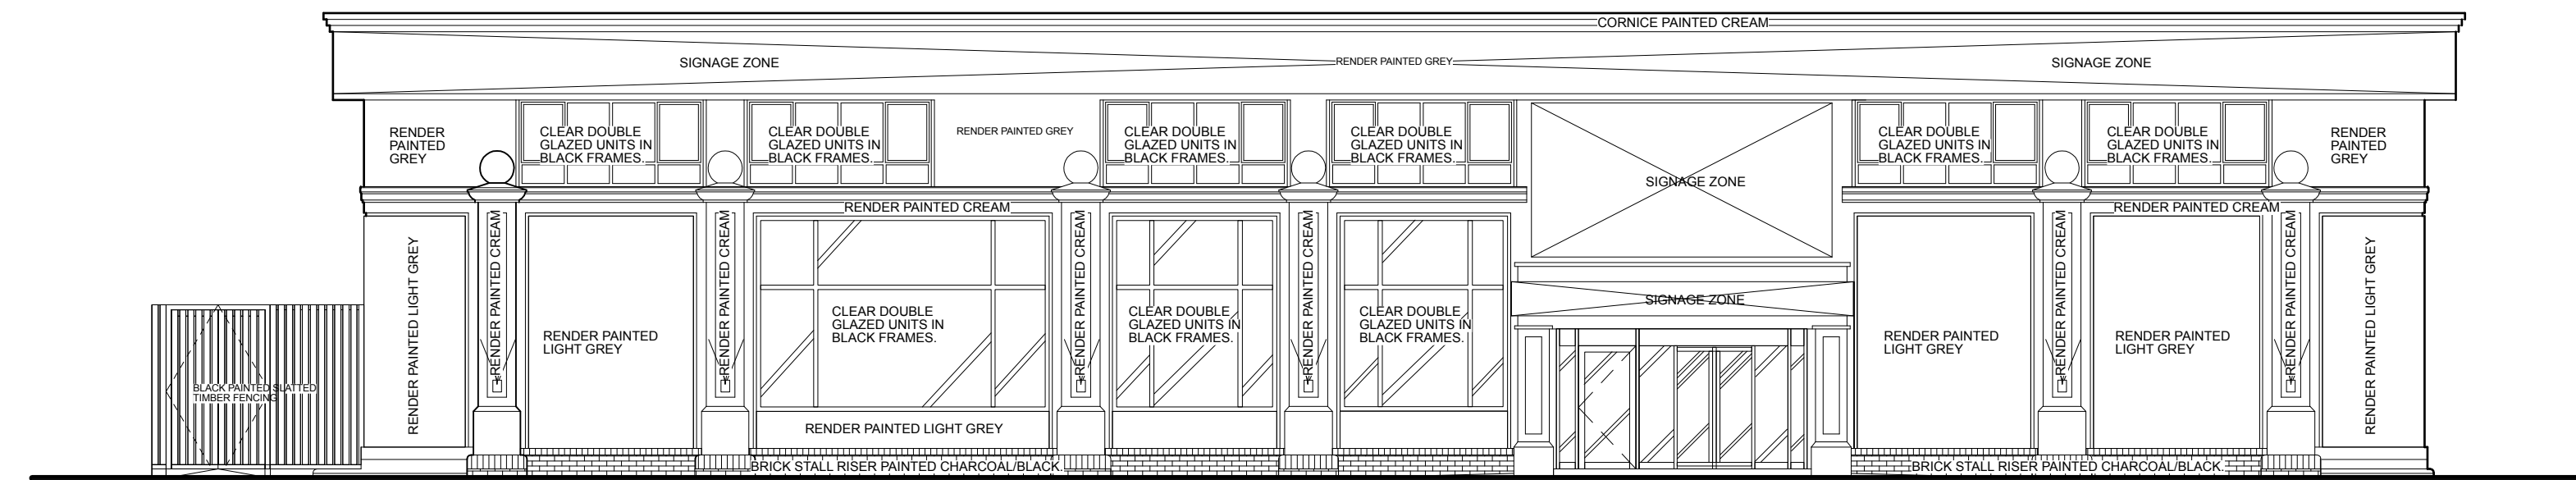


FRONT (NORTH FACING ELEVATION)
SCALE 1:100 @ A1

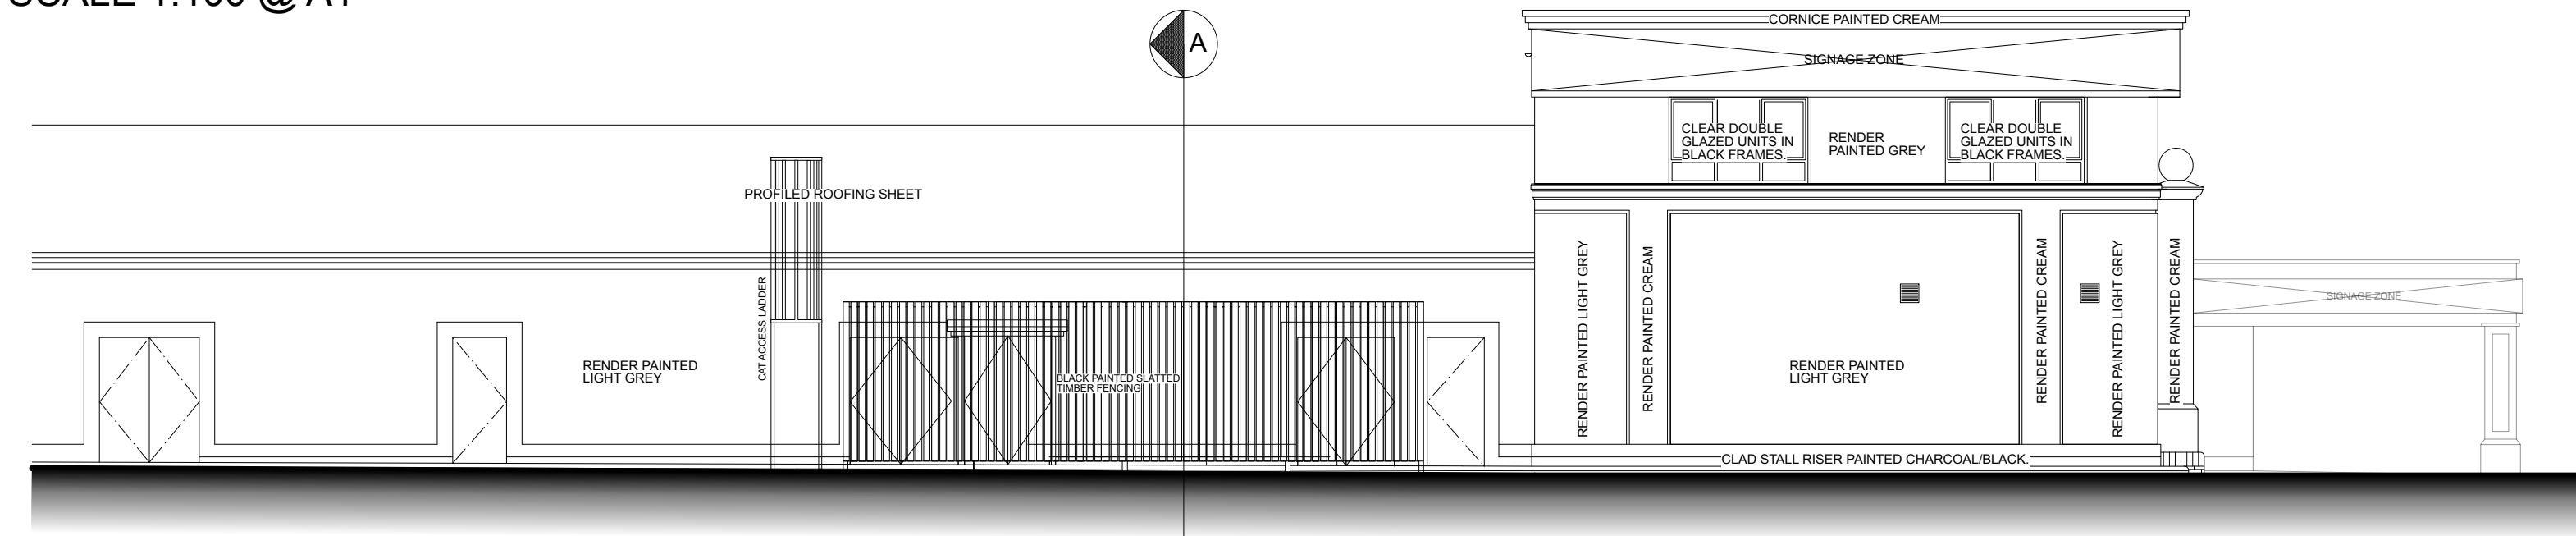


SIDE (EAST FACING ELEVATION)
SCALE 1:100 @ A1

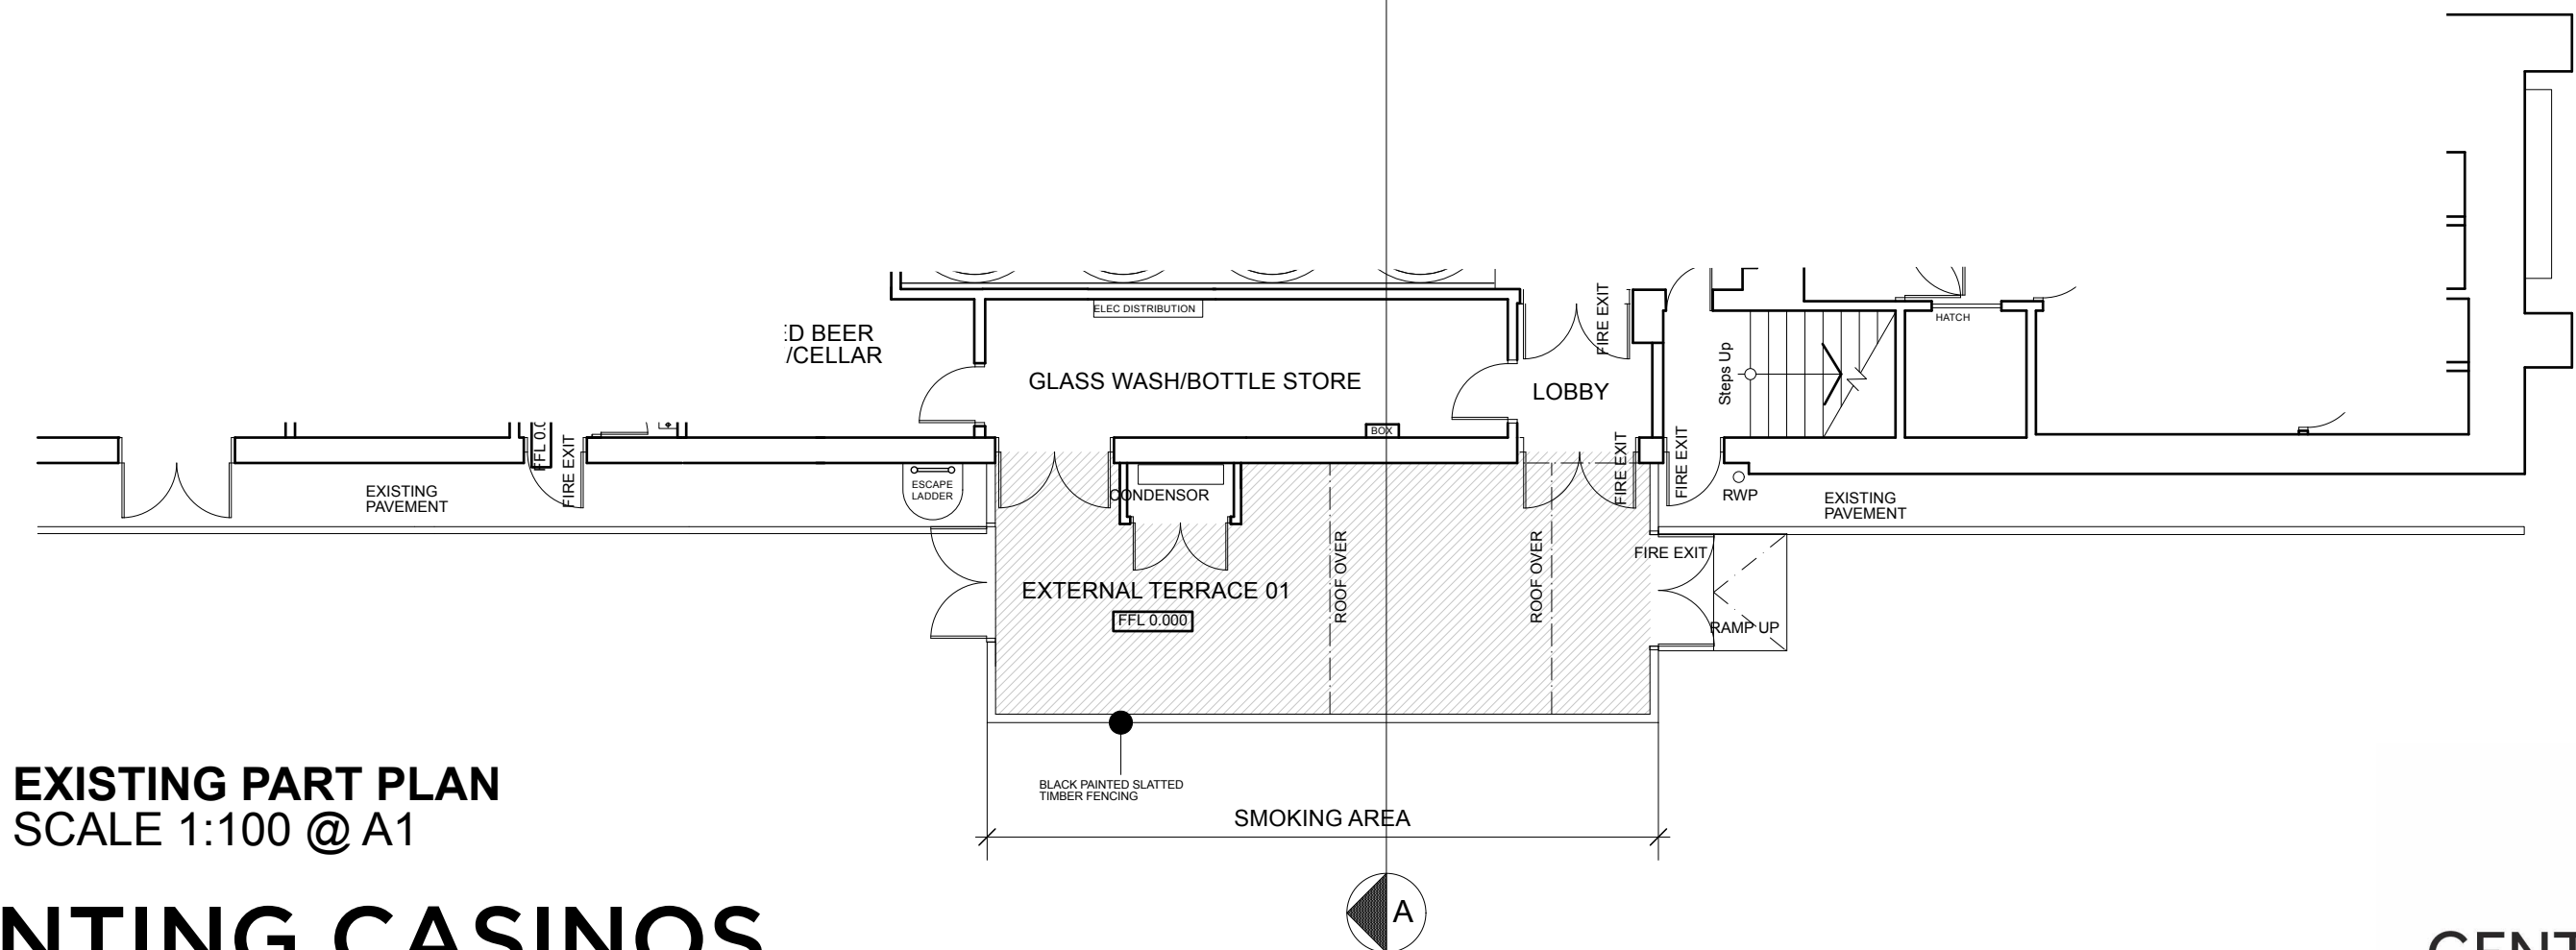

EXISTING PART PLAN
SCALE 1:100 @ A1

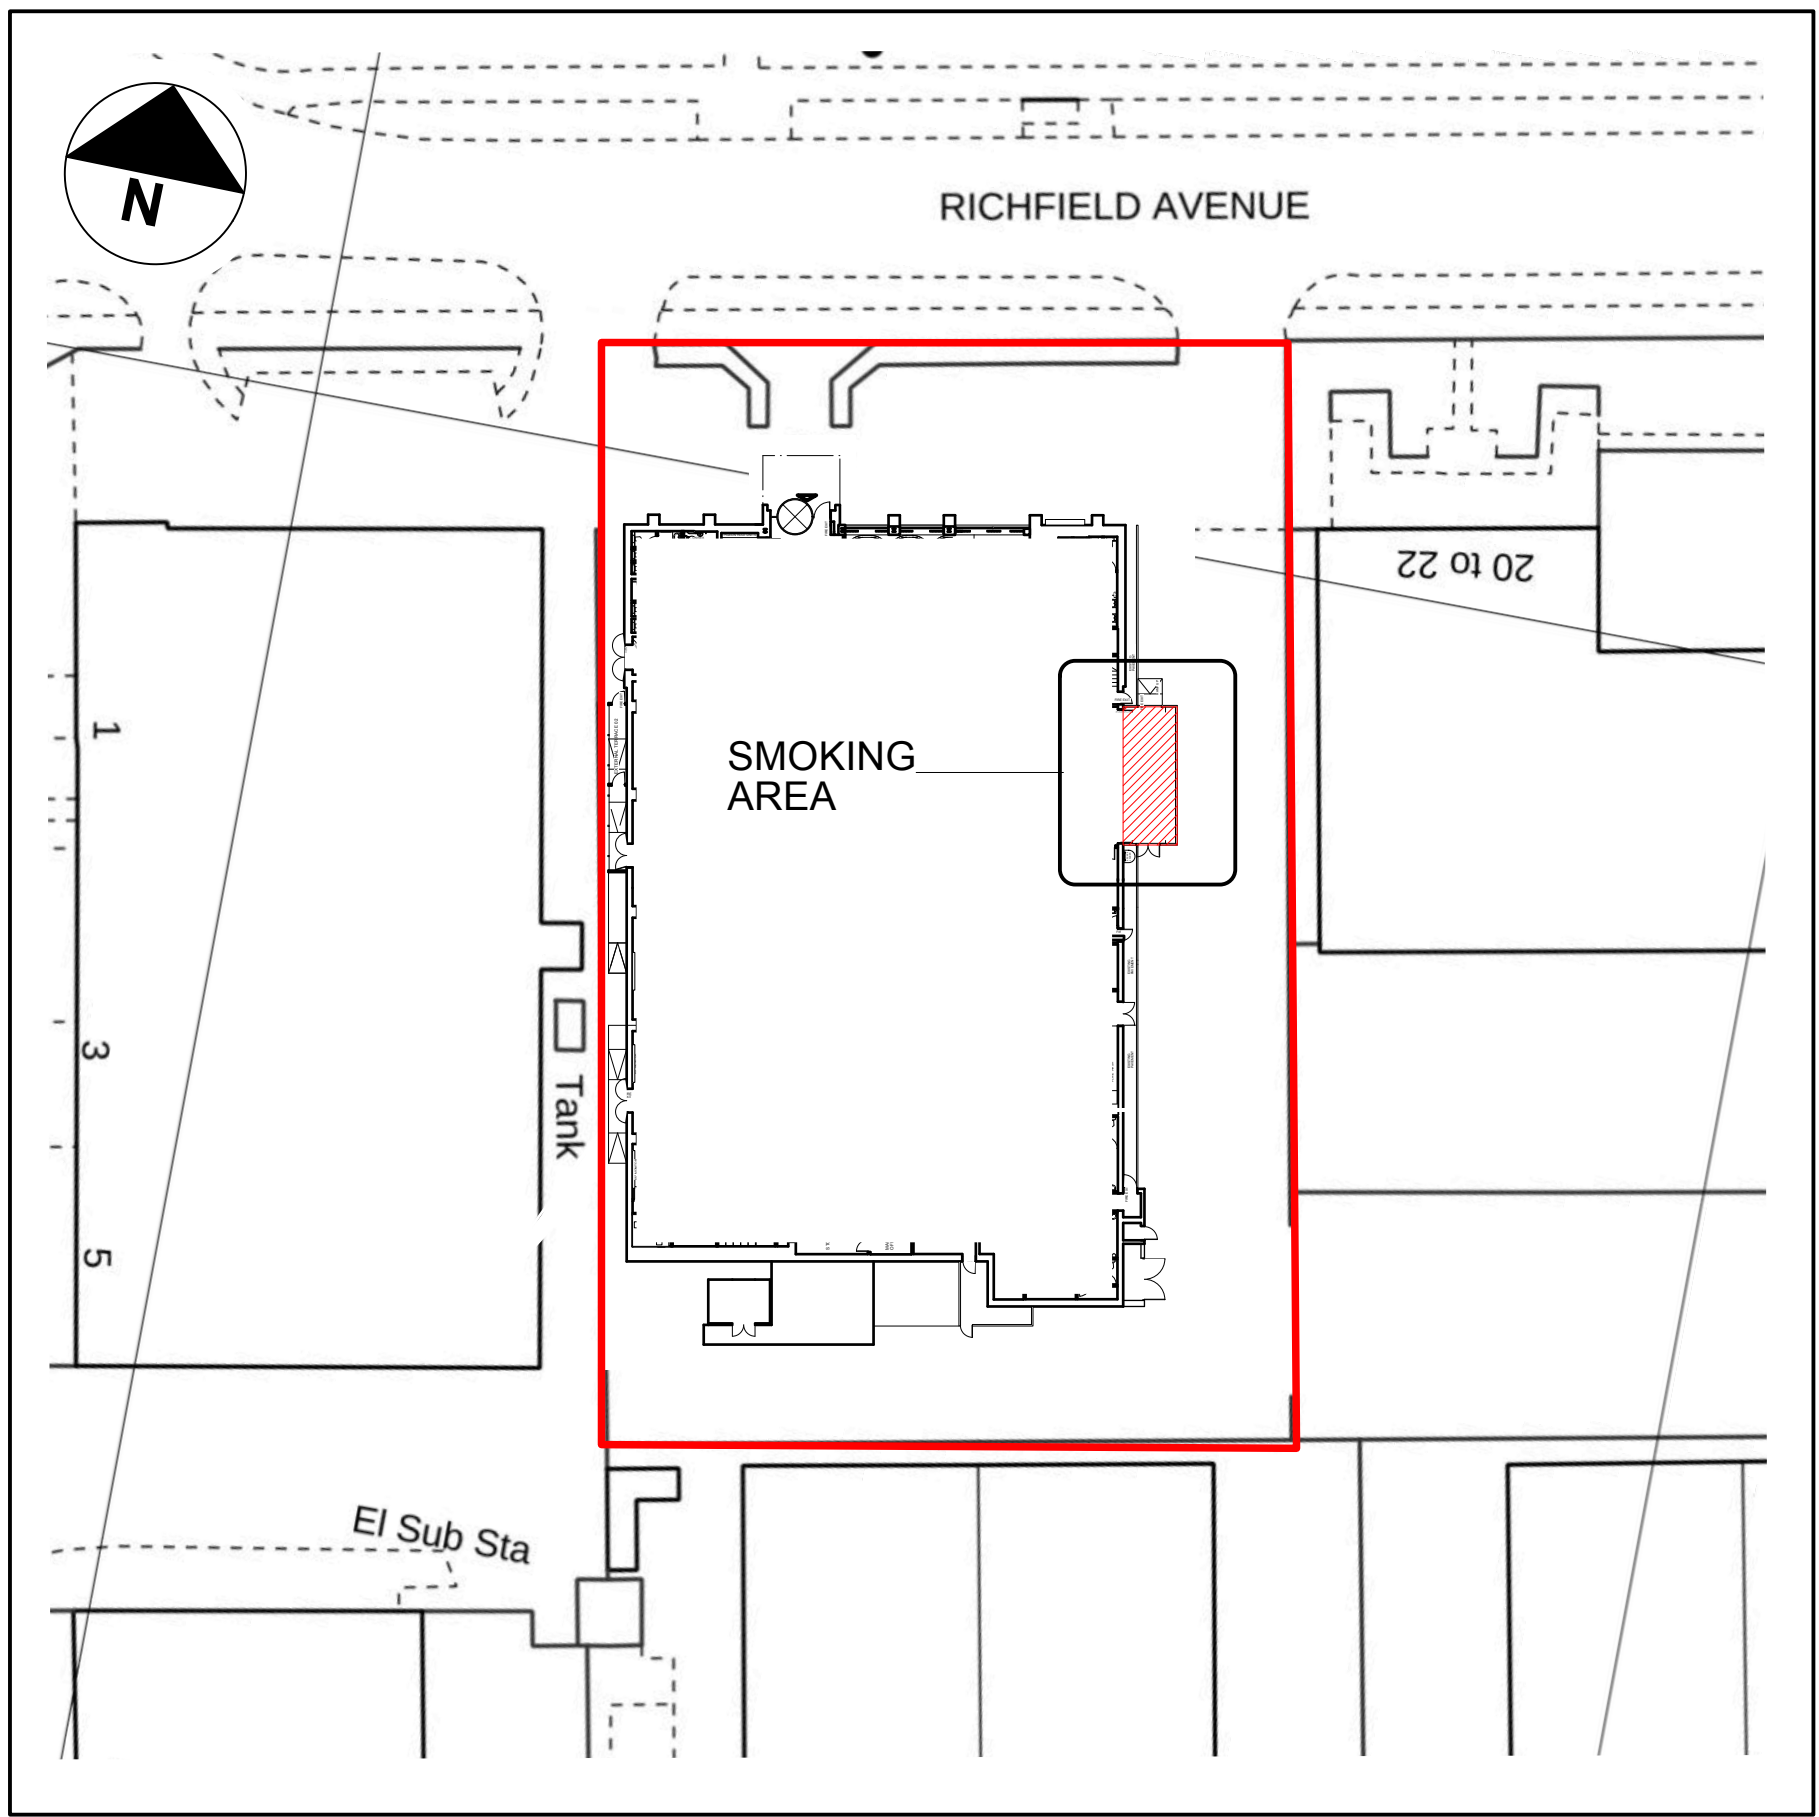

BLOCK PLAN
SCALE 1:500

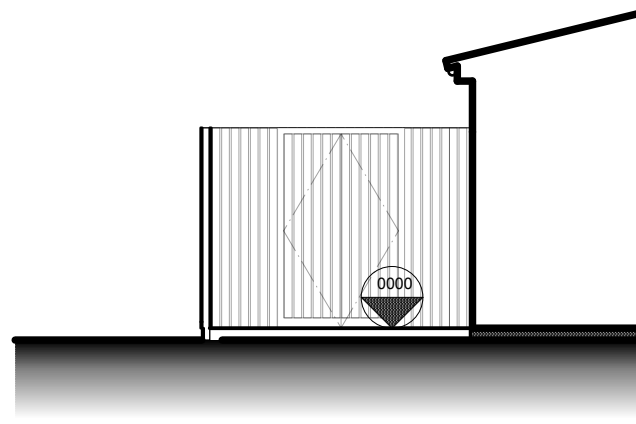

SECTION THRO. AA
SCALE 1:100 @ A1

GENTING CASINOS

EXISTING PART PLANS & EXTERNAL ELEVATIONS (1 OF 2 WITH P02)



GENTING CASINOS
UNITED KINGDOM

READING

REVISION	DATE	DESCRIPTION
----------	------	-------------

DESIGN
AT SOURCE
INTERIOR DESIGN & ARCHITECTURE

Tel: +44 (0) 139 676 0044 E-mail: hello@designatsource.com
Design At Source Ltd, 381 Herbery Courtyard, Blackminster Business Park,
Blackminster, Worcestershire, WR11 7RE

CLIENT: Genting Casinos

JOB TITLE: Genting Casino, Reading

DRAWING TITLE: Existing Part Plans & External Elevations

JOB NO: 2437

DRAWING NO: P01 SCALE: A1 - 1:100 A3 - 1:200

REVISION DATE: January 2026

DRAWN BY: JEG CHECKED BY: AGB

© Copyright:
This drawing is the property of Design At Source Ltd. Copyright and intellectual property for all information shown is reserved by them and the drawing is issued on the condition that it is not copied either wholly, or in part, without the consent in writing of Design At Source Ltd.
Figured dimensions to take precedence over those scaled.
All dimensions to be checked on site before commencement of any work or shop drawings.
This drawing is to be read in conjunction with the specification when existing.
Design At Source Limited, Registered in England No. 4168514 VAT No. 775 5336 01
Registered address: 381, Herbery Courtyard, Blackminster Business Park, Blackminster, Worcestershire, WR11 7RE