



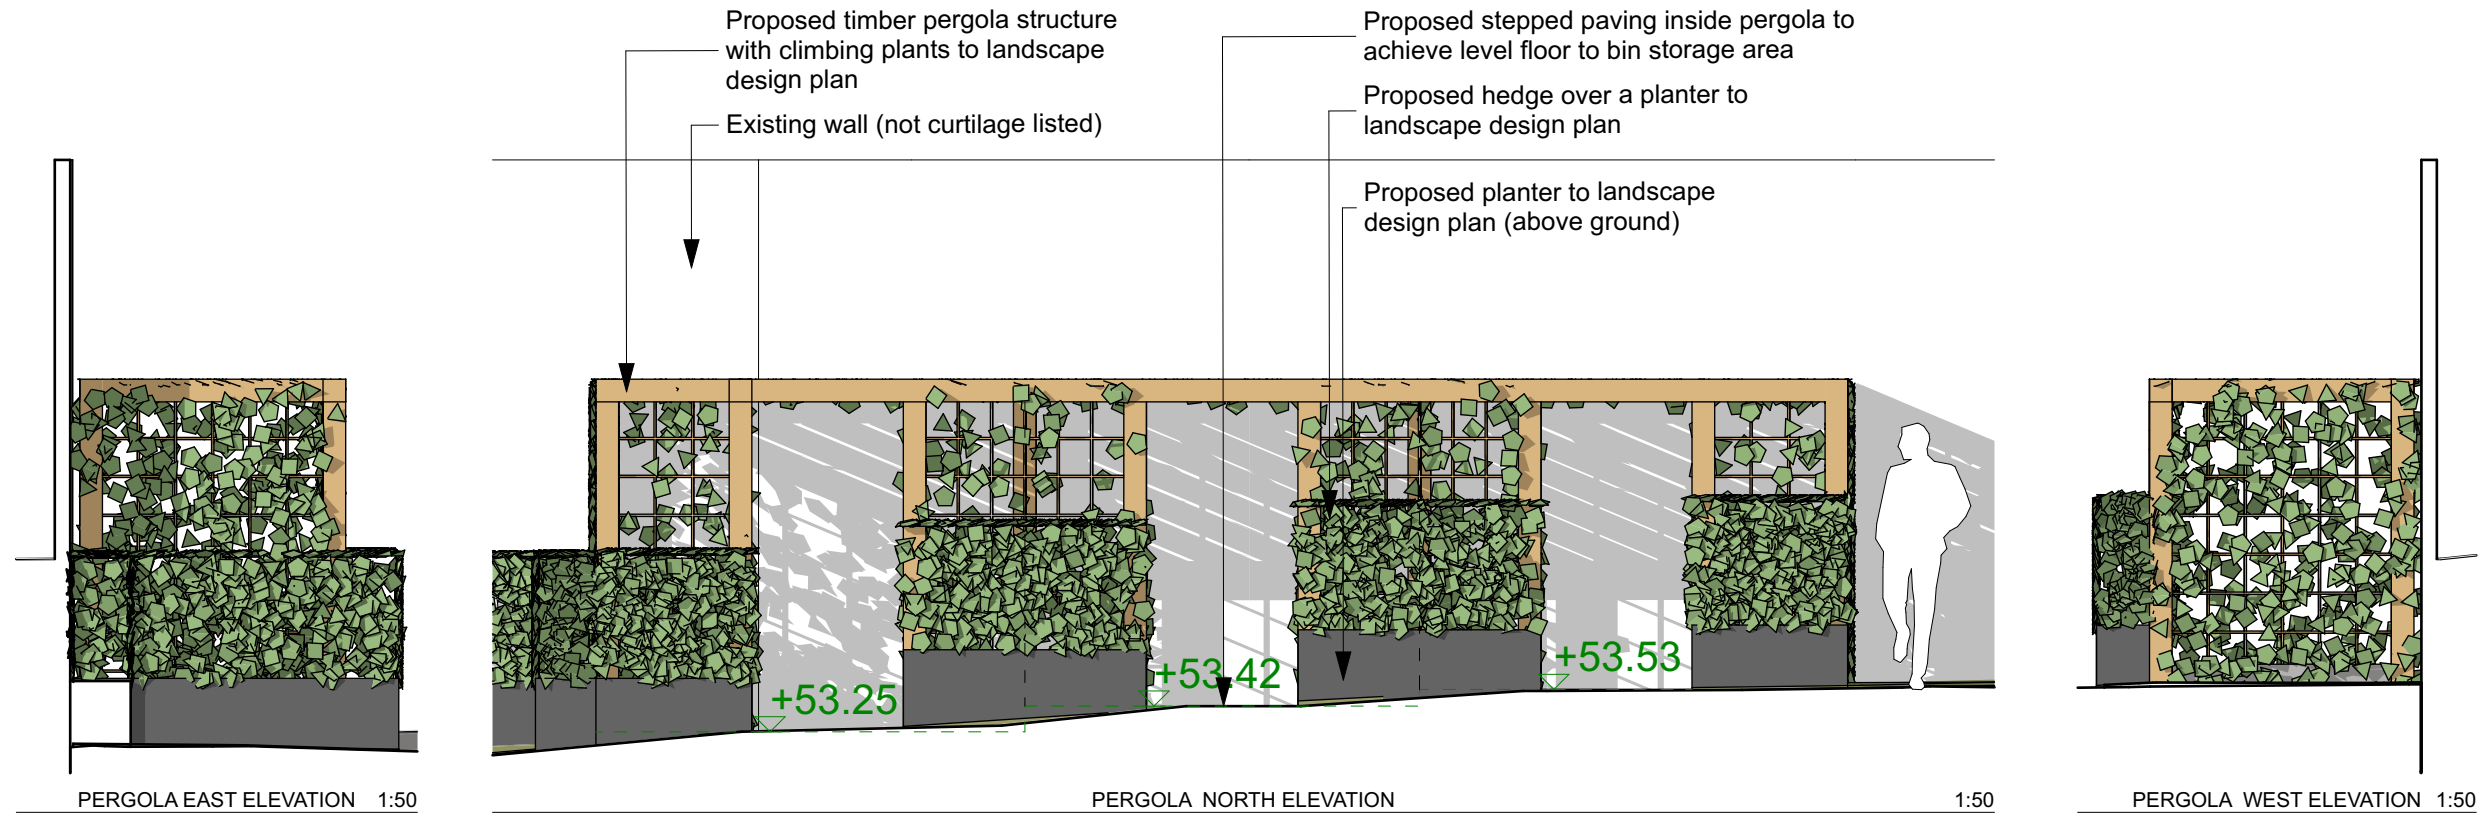

BICYCLE STORE
*AS PER ORIGINAL APPLICATION
PL/20/1880

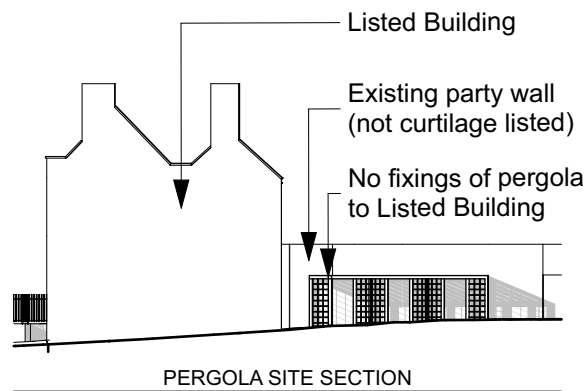

*FOR BIN AND BIKE STORAGE LOCATIONS AND CONTEXT REFER TO DRAWING 002 BLOCK PLAN, URBAN GRAIN, 3D VIEWS




**BIN NUMBER AND SIZES WERE BASED ON CLIENT'S COMMUNICATIONS WITH READING'S WASTE MANAGEMENT SERVICES

NOTES
NOT FOR CONSTRUCTION
THIS DRAWING IS PREPARED FOR PLANNING ONLY. THIS DRAWING IS BASED ON OS INFORMATION AND OUTLINE SURVEY BY MIC SURVEYS ONLY. THE PROPOSAL IS SUBJECT TO PLANNING, BUILDING CONTROL, DETAILED DESIGN, CDM, LEGAL INVESTIGATIONS, SURVEY, ETC. NO STRUCTURAL SURVEY, OR ADVICE HAS BEEN USED IN THE COMPILATION OF THESE DRAWINGS. AREAS SHOWN ARE APPROXIMATE, AND SUBJECT TO DETAILED DESIGN.


(C) COPYRIGHT HIVES ARCHITECTS LLP

11/03/2026 PLANNING ISSUE

Rev

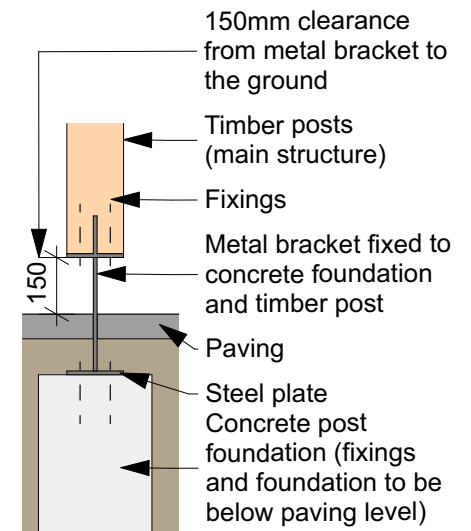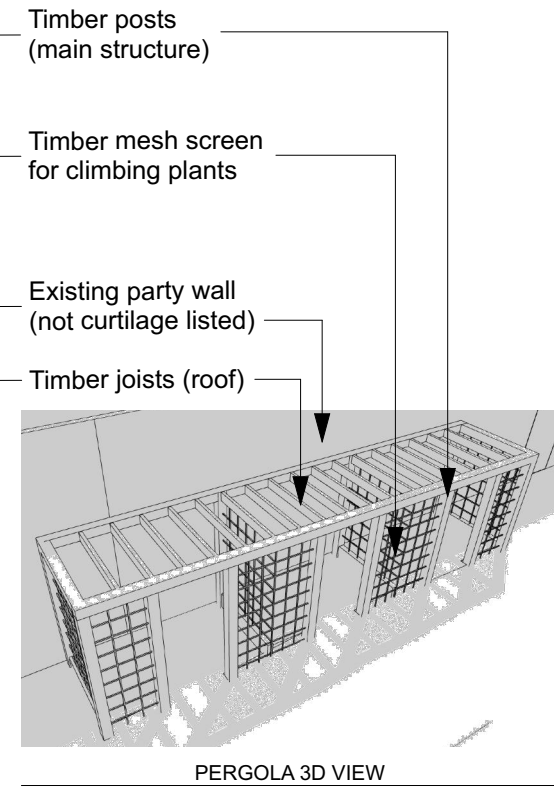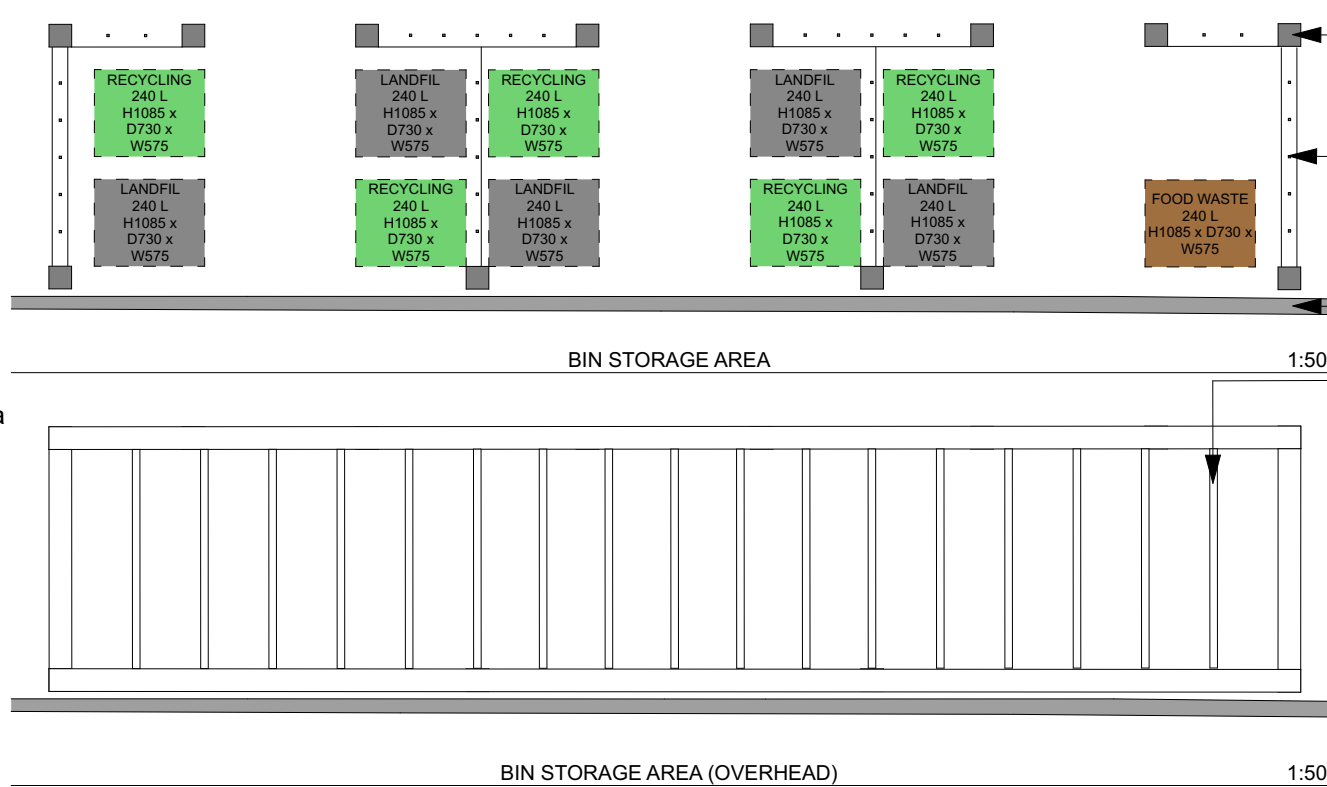

TIMBER POST FOUNDATIONS 1:20

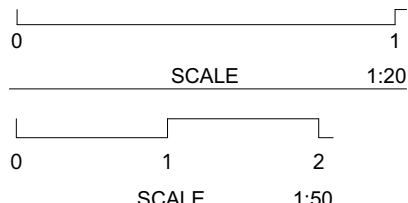

Client
BLOOMFIELD HOMES LIMITED
Site
40-48 Mount Pleasant, Reading, RG1 2TD

Drawing Title
Bin and Bike Storage Details
Scale
1:50 @ A3
Project Status
PLANNING

Drawn Checked
GP HW

HIVES ARCHITECTS
SINCE 1934

Hives Architects LLP
Quadrant House, Broad Street, Reading, RG1 7QE
0118 958 7331, info@hivesarchitects.co.uk

Project Drawing Revision
2787 016P6