


164/166 Caversham Rd: Proposed Rear Area

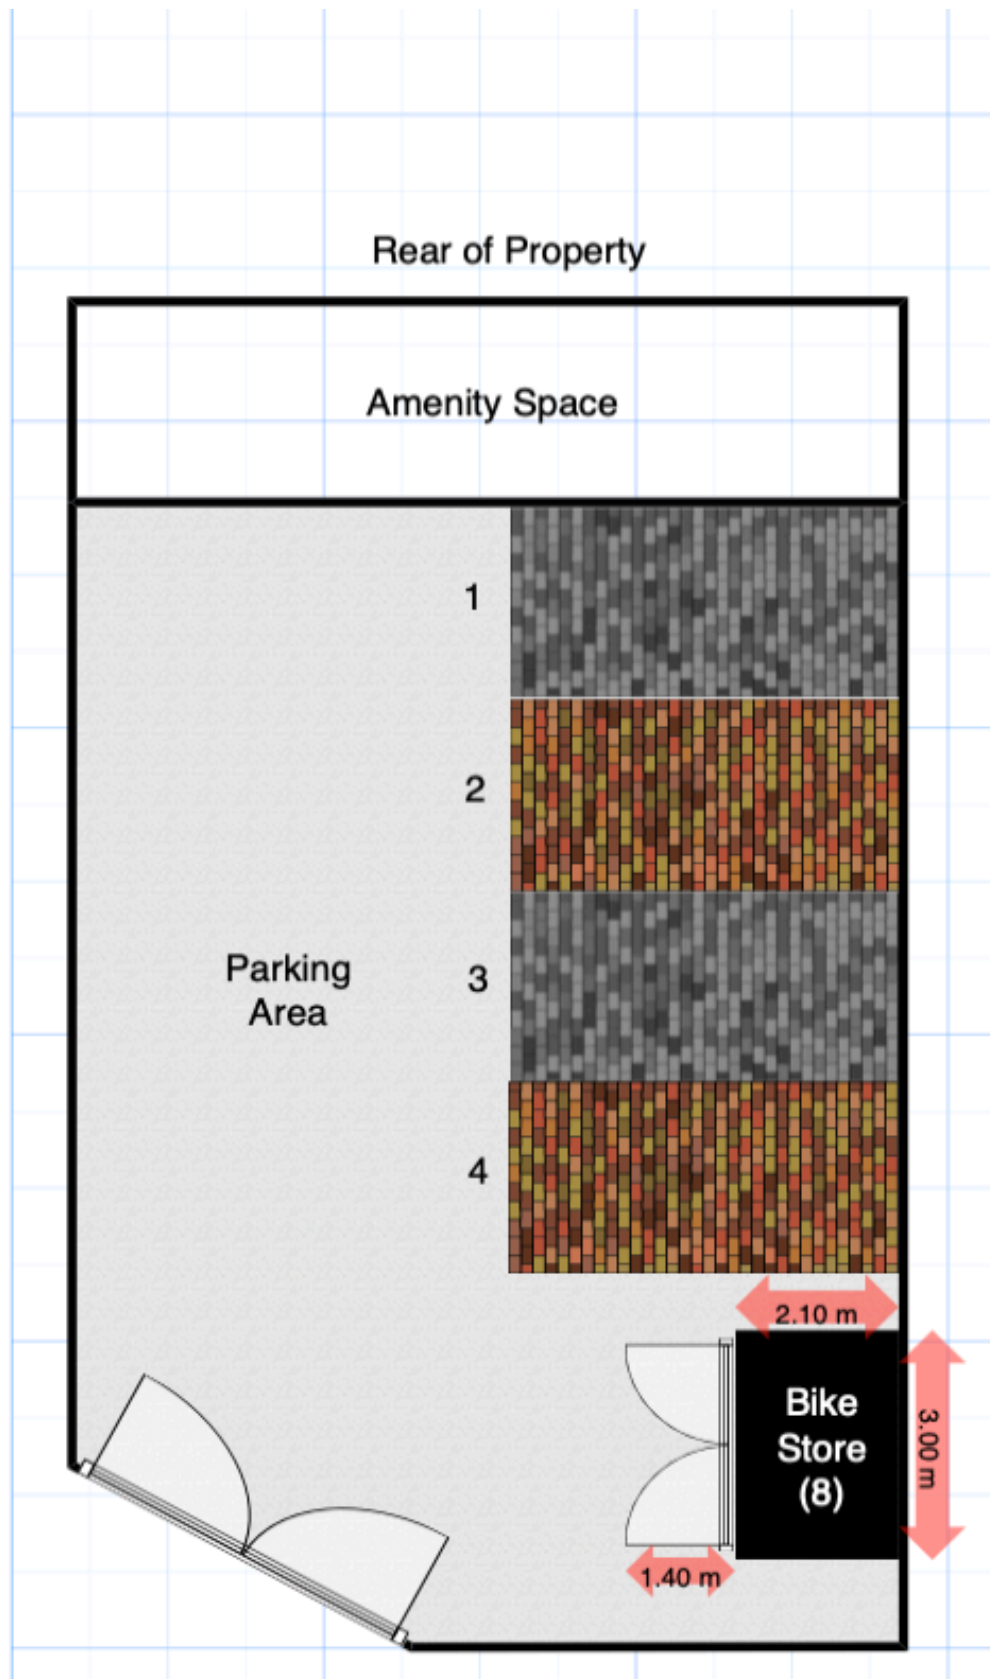

0m 1m 2m 3m 4m 5m

Scale 1:100