




A Section A-A
1 : 50

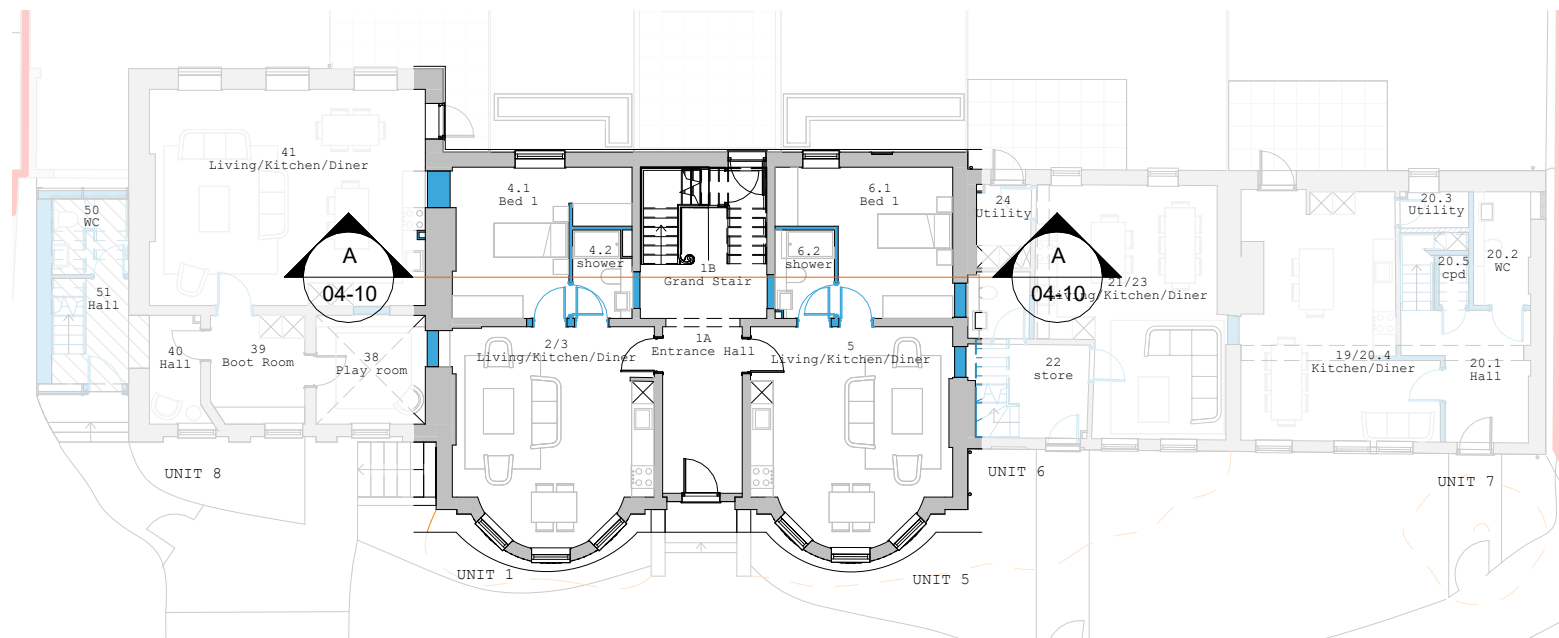

2 Key Plan
1 : 200

Section A-A

Where new rooms are formed within existing spaces containing significant historic fabric, lowered ceilings shall be introduced where practicable to the new rooms to avoid harm to historic ceilings and decorative features, including cornices. These interventions shall be designed to be reversible and to preserve the integrity of the original fabric.

Localised penetrations may be required for the routing of building services, which shall be carefully coordinated to minimise impact. Refer to drawing 375-23-10 for further details.

Rev:			Date:			Description:						Project: Yeomanry House, 131 Castle Hill, Reading, RG1 7TA			 RIBA  Chartered Practice		
									Drawing: Proposed Section A-A								
						Collaborating with: Yeomanry House Limited						Colony Architects Ltd. The Wine Store, Brewery Court, Theale, Reading, RG7 5AJ +44 (0)118 380 0328 hello@colonyarchitects.com colonyarchitects.com					
									Date: Feb 26			Status For: Planning					
									Job: 375			Drawing: 04-10					
									Revision:			Drawn By: VA					
												Checked By: EM					