



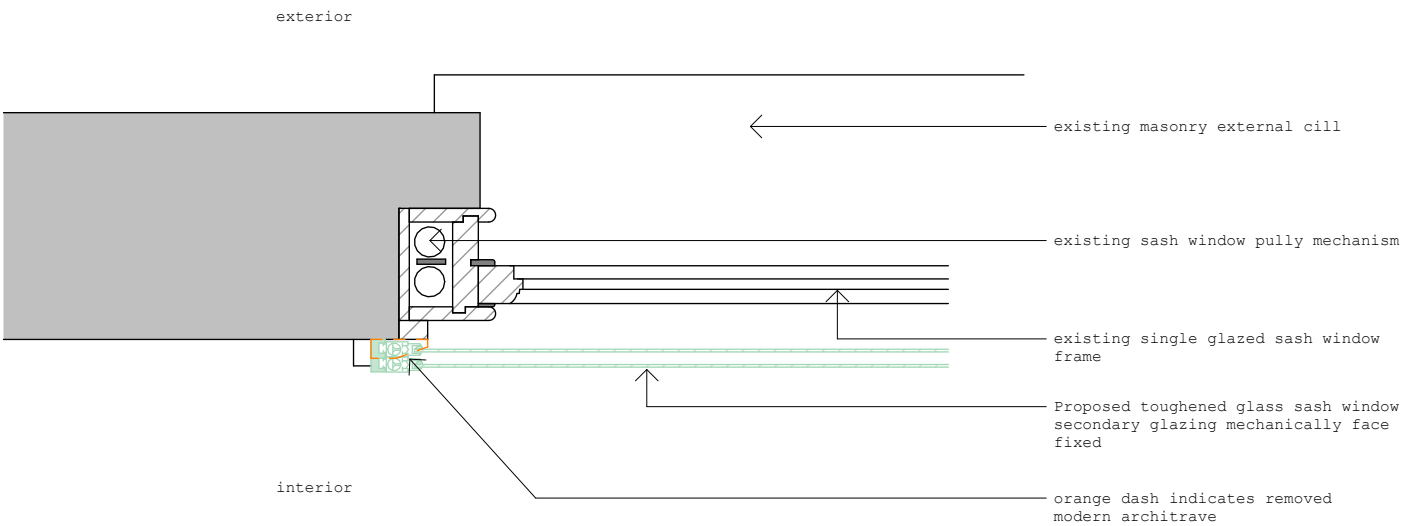

1 Secondary Glazing Type 04 - Plan

1 : 10

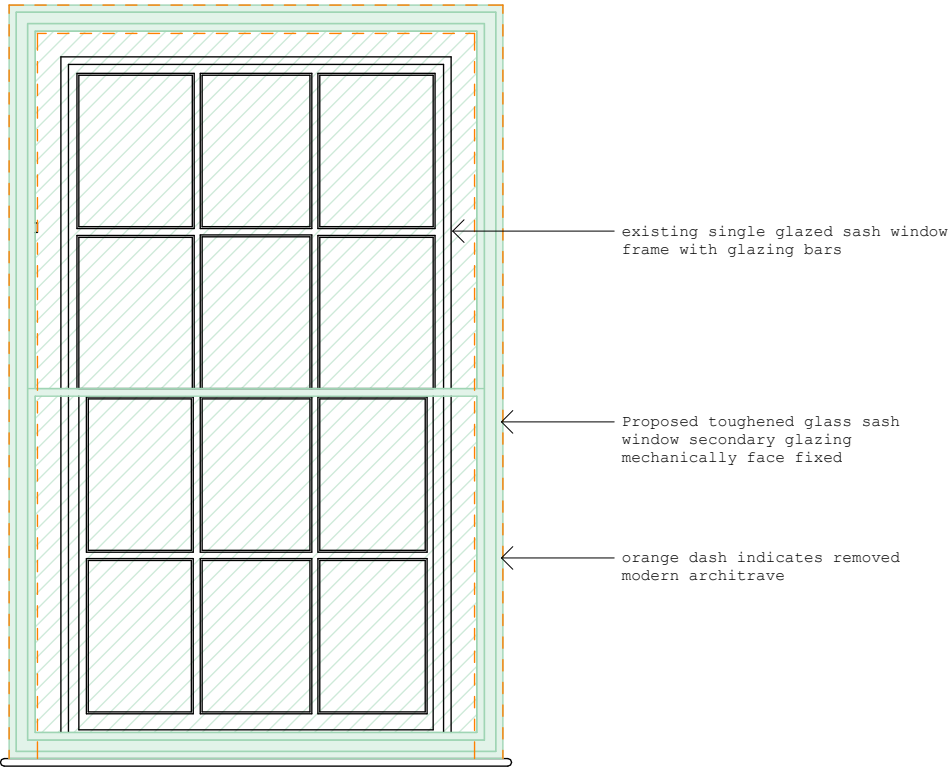

2 Secondary Glazing Type 04 - elevation (varies)

1 : 20

Secondary Glazing - Type 04

Type 04 mechanically fixed toughened glass sash window secondary glazing shall be installed to all windows on the first and second floor identified as having a cill height below 700 mm. The installation shall function as a protective internal barrier to mitigate the risk of falling. The low-profile aluminium frames shall be mechanically fixed into the modern window architraves, ensuring the historic fabric of the window itself remains unaltered. The secondary glazing opening will follow the opening style of the associated window, allowing the window to remain functional.



Type 4 - Entire window covered with mechanically fixed toughened glass secondary glazing (northlondonglazing.com)

			Project: Yeomanry House, 131 Castle Hill, Reading, RG1 7TA Drawing: Secondary Glazing Details <u>Type 04</u>		 RIBA  Chartered Practice	
Collaborating with: Yeomanry House Limited			Date: Feb 26 Status: Planning			
Job: 375	Drawing: 24-23	Revision:	Drawn By: VA Checked By: EM			
Colony Architects Ltd. The Wine Store, Brewery Court, Theale, Reading, RG7 5AJ +44 (0)118 380 0328 hello@colonyarchitects.com colonyarchitects.com						