



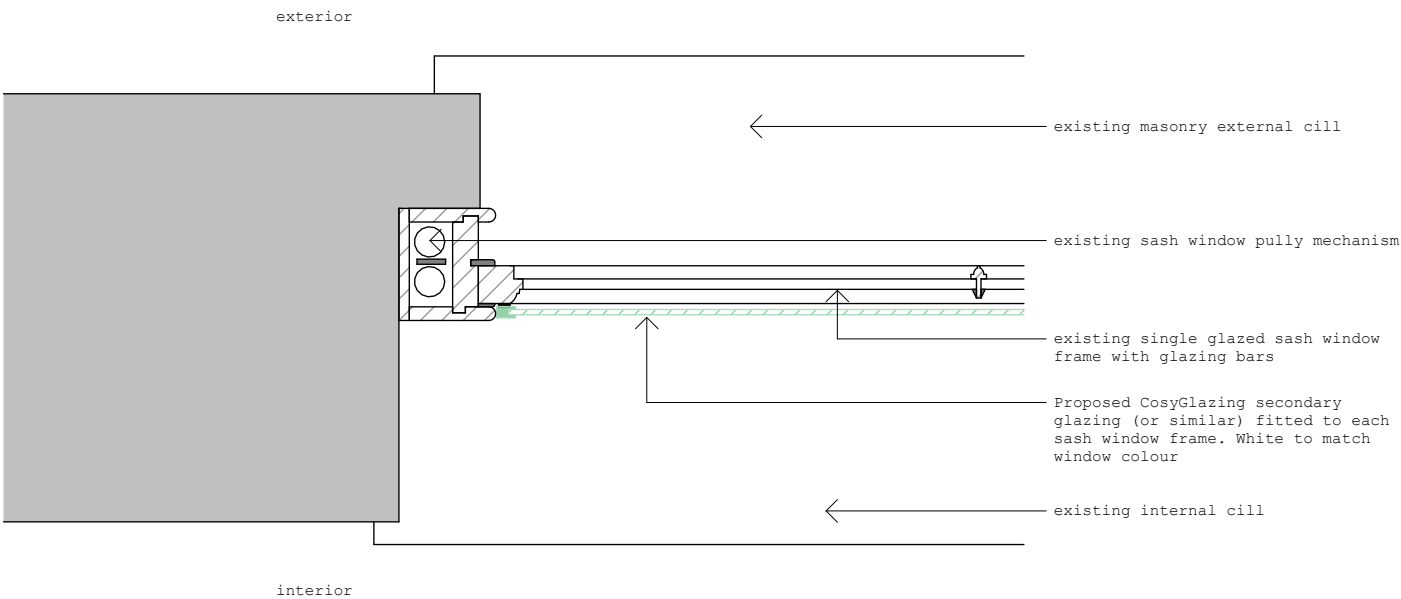

1 Secondary Glazing Type 03 - Plan

1 : 10

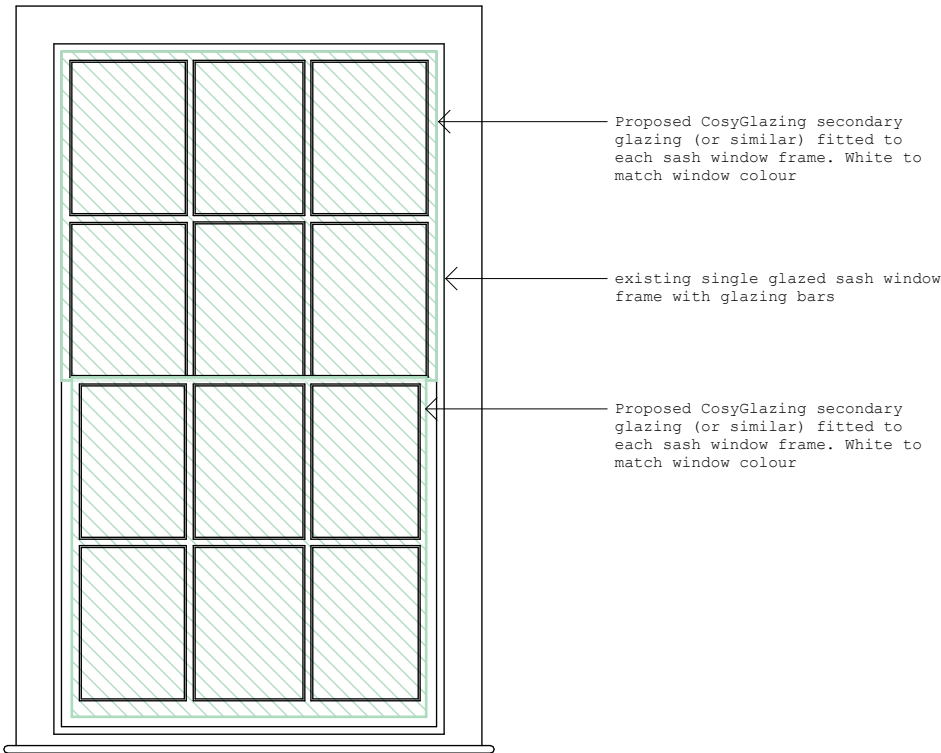

2 Secondary Glazing Type 03 - elevation (varies)

1 : 20

Secondary Glazing - Type 03

**Type 03** secondary glazing shall be installed to all windows identified for secondary glazing where shutters are not present and continued openability is preferred. These windows will require minor modifications, including the addition of weights to counterbalance the CosyGlazing unit and adjustments to the meeting rails to allow the sashes to pass one another and operate as intended.

CosyGlazing

CosyGlazing consists of made-to-measure, clear secondary glazing panels manufactured from Plexiglass, a contemporary, lightweight alternative to traditional glass. The panels are designed to sit discreetly over existing window frames. The system offers a fixed-shut option that requires no alterations to the original window. Panels are secured using advanced magnetic tape and strips, providing a non-intrusive and fully reversible installation that preserves the historic fabric. Alternatively, the panels can be fitted directly to individual sashes. With minor adjustments to the meeting rails and weights, the windows can continue to open and function normally. Plexiglass is more durable than glass, shatter-resistant, and delivers up to seven times greater thermal insulation performance. CosyGlazing units can be easily removed by the homeowner for cleaning. Where the fixed-shut option is selected, removal of the panels also allows the windows to be opened when required.



Type 3 - secondary glazing to individual sashes (mitchellanddickinson.co.uk)



Collaborating with:  
**Yeomanry House Limited**

Job: 375 Drawing: 24-22 Revision:

Project:  
**Yeomanry House, 131 Castle Hill, Reading, RG1 7TA**  
Drawing:  
**Secondary Glazing Details Type 03**

Date: Feb 26 Status: Planning  
Drawn By: VA Checked By: EM



**Colony Architects Ltd.**  
The Wine Store, Brewery Court, Theale, Reading, RG7 5AJ  
+44 (0)118 380 0328  
hello@colonyarchitects.com  
colonyarchitects.com