



Archway Heritage

Appendix 12

Yeomanry House

Table of contents

Plate 1: Ground floor plan showing interpretation of construction and alteration phases.

Plate 2: First floor plan showing interpretation of construction and alteration phases.

Plate 3: Second floor plan showing interpretation of construction and alteration phases.

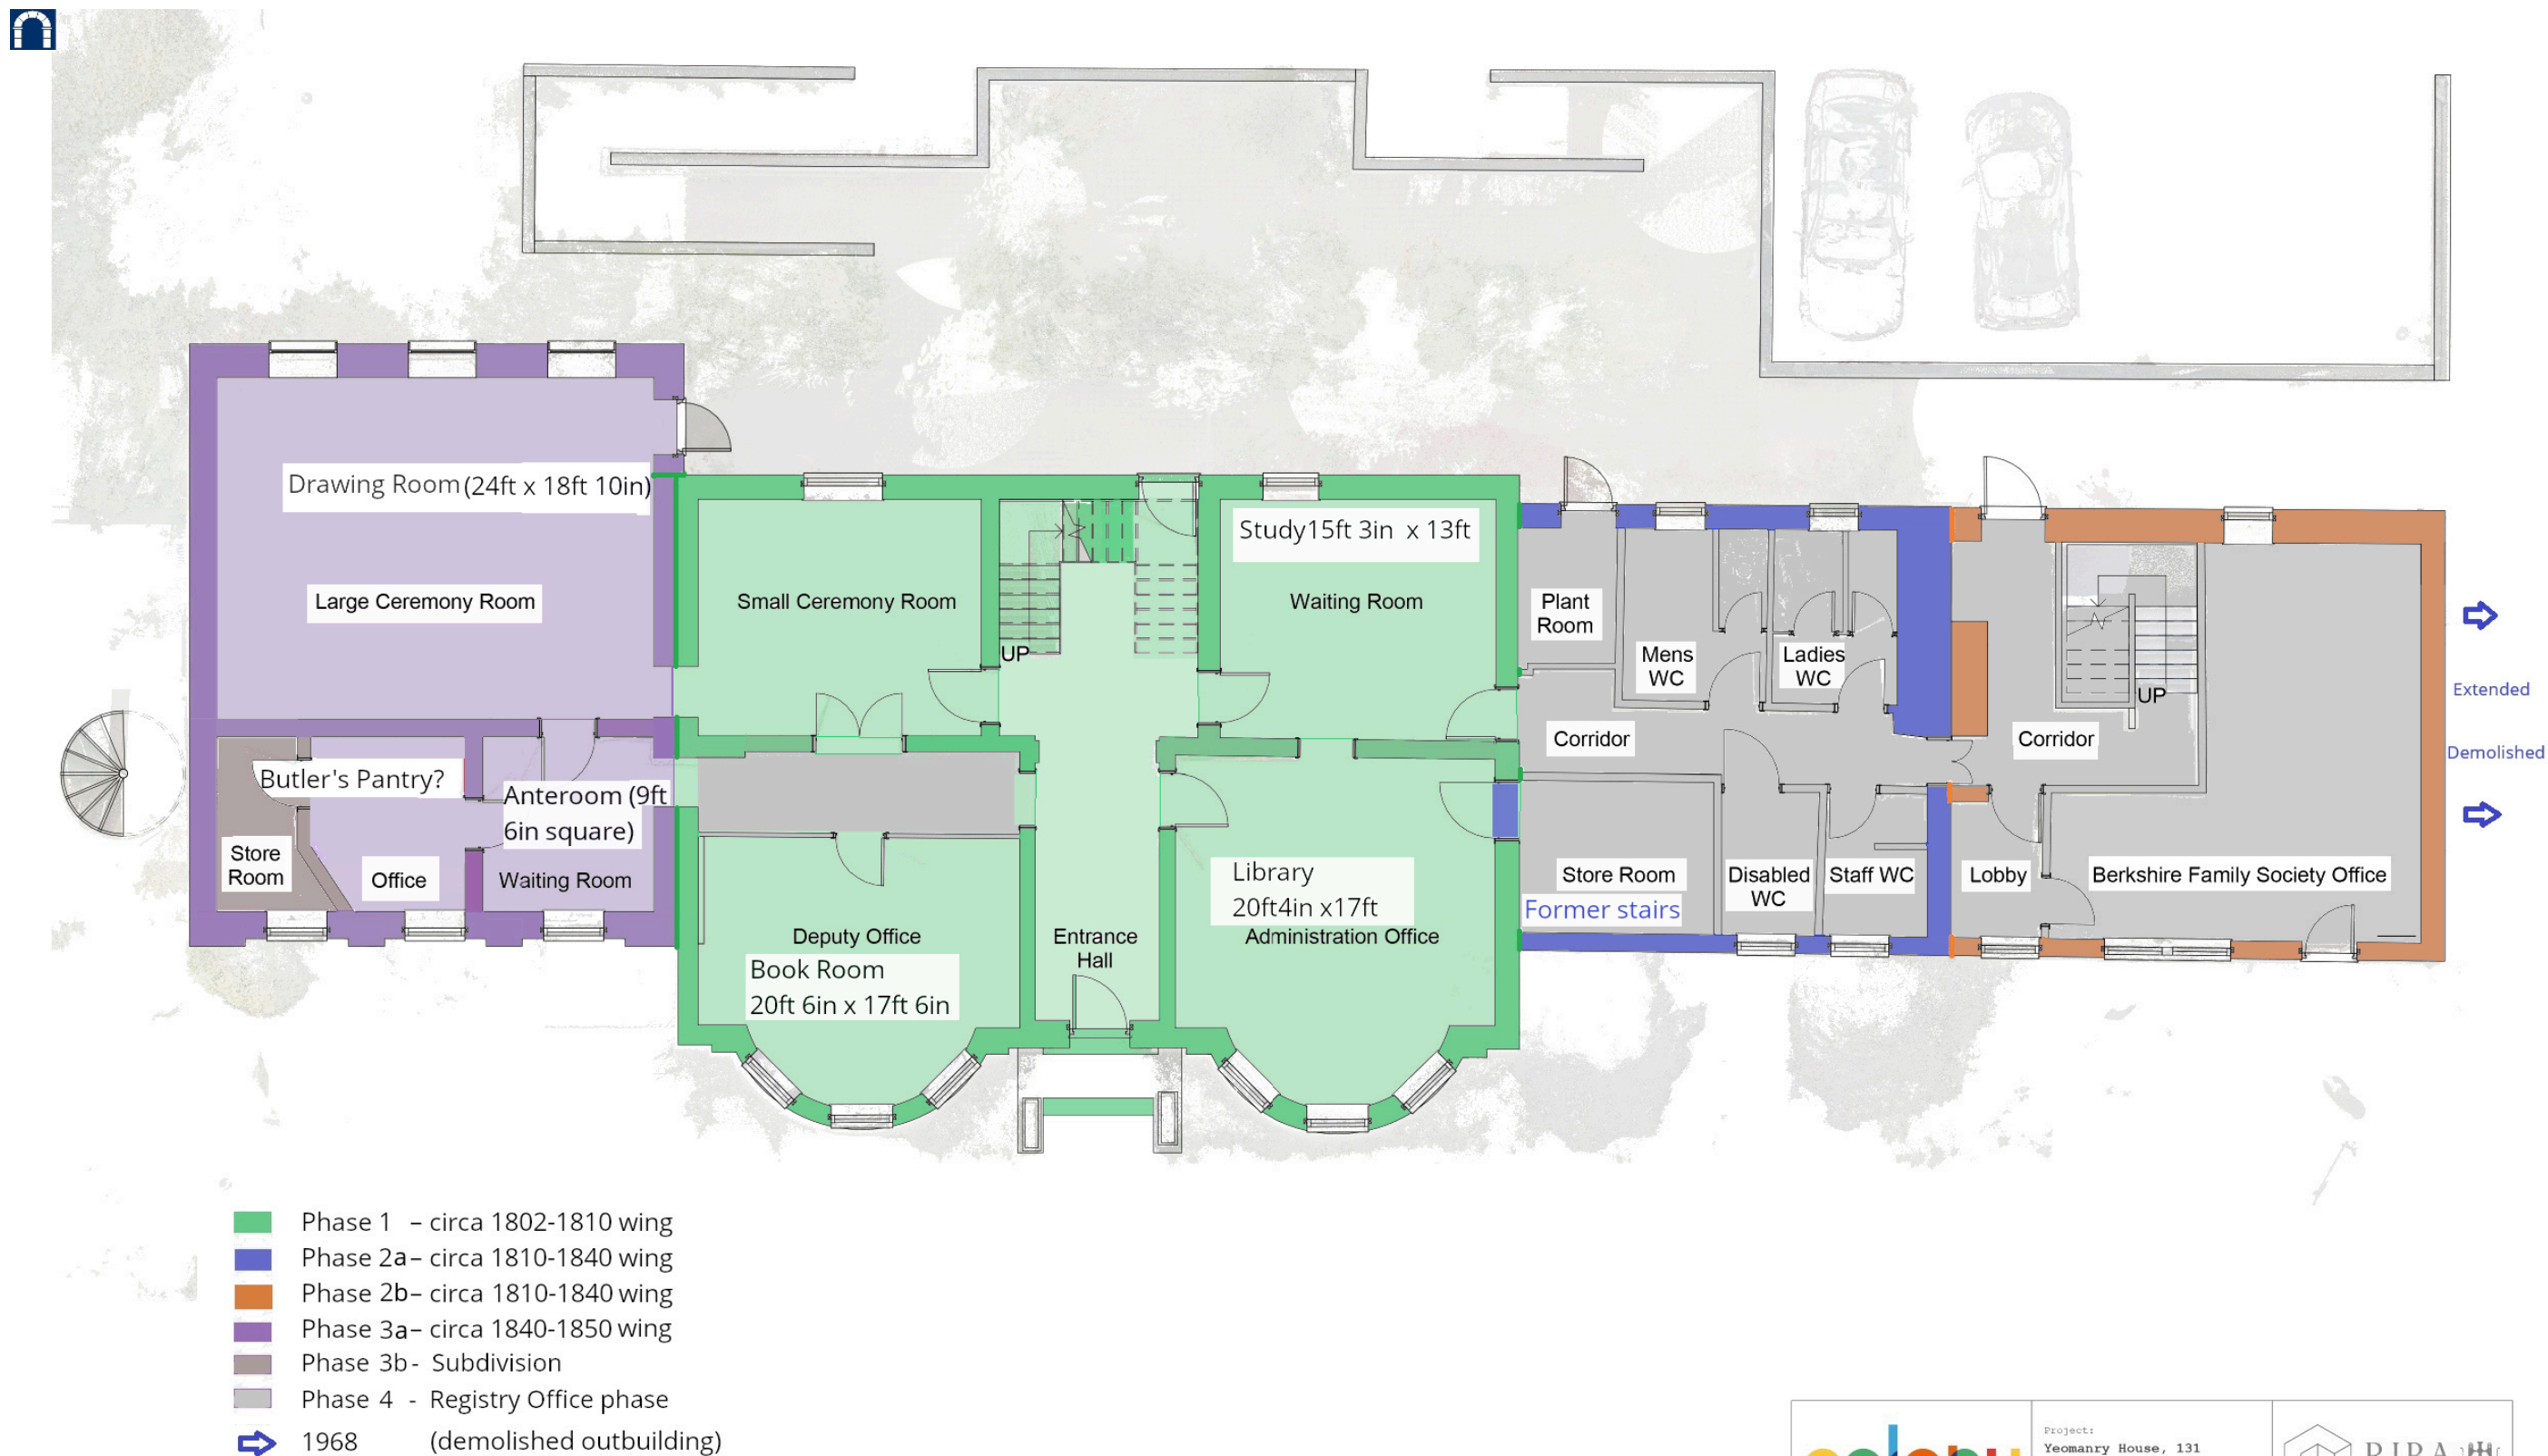


Plate 1: Ground floor plan showing interpretation of construction and alteration phases.


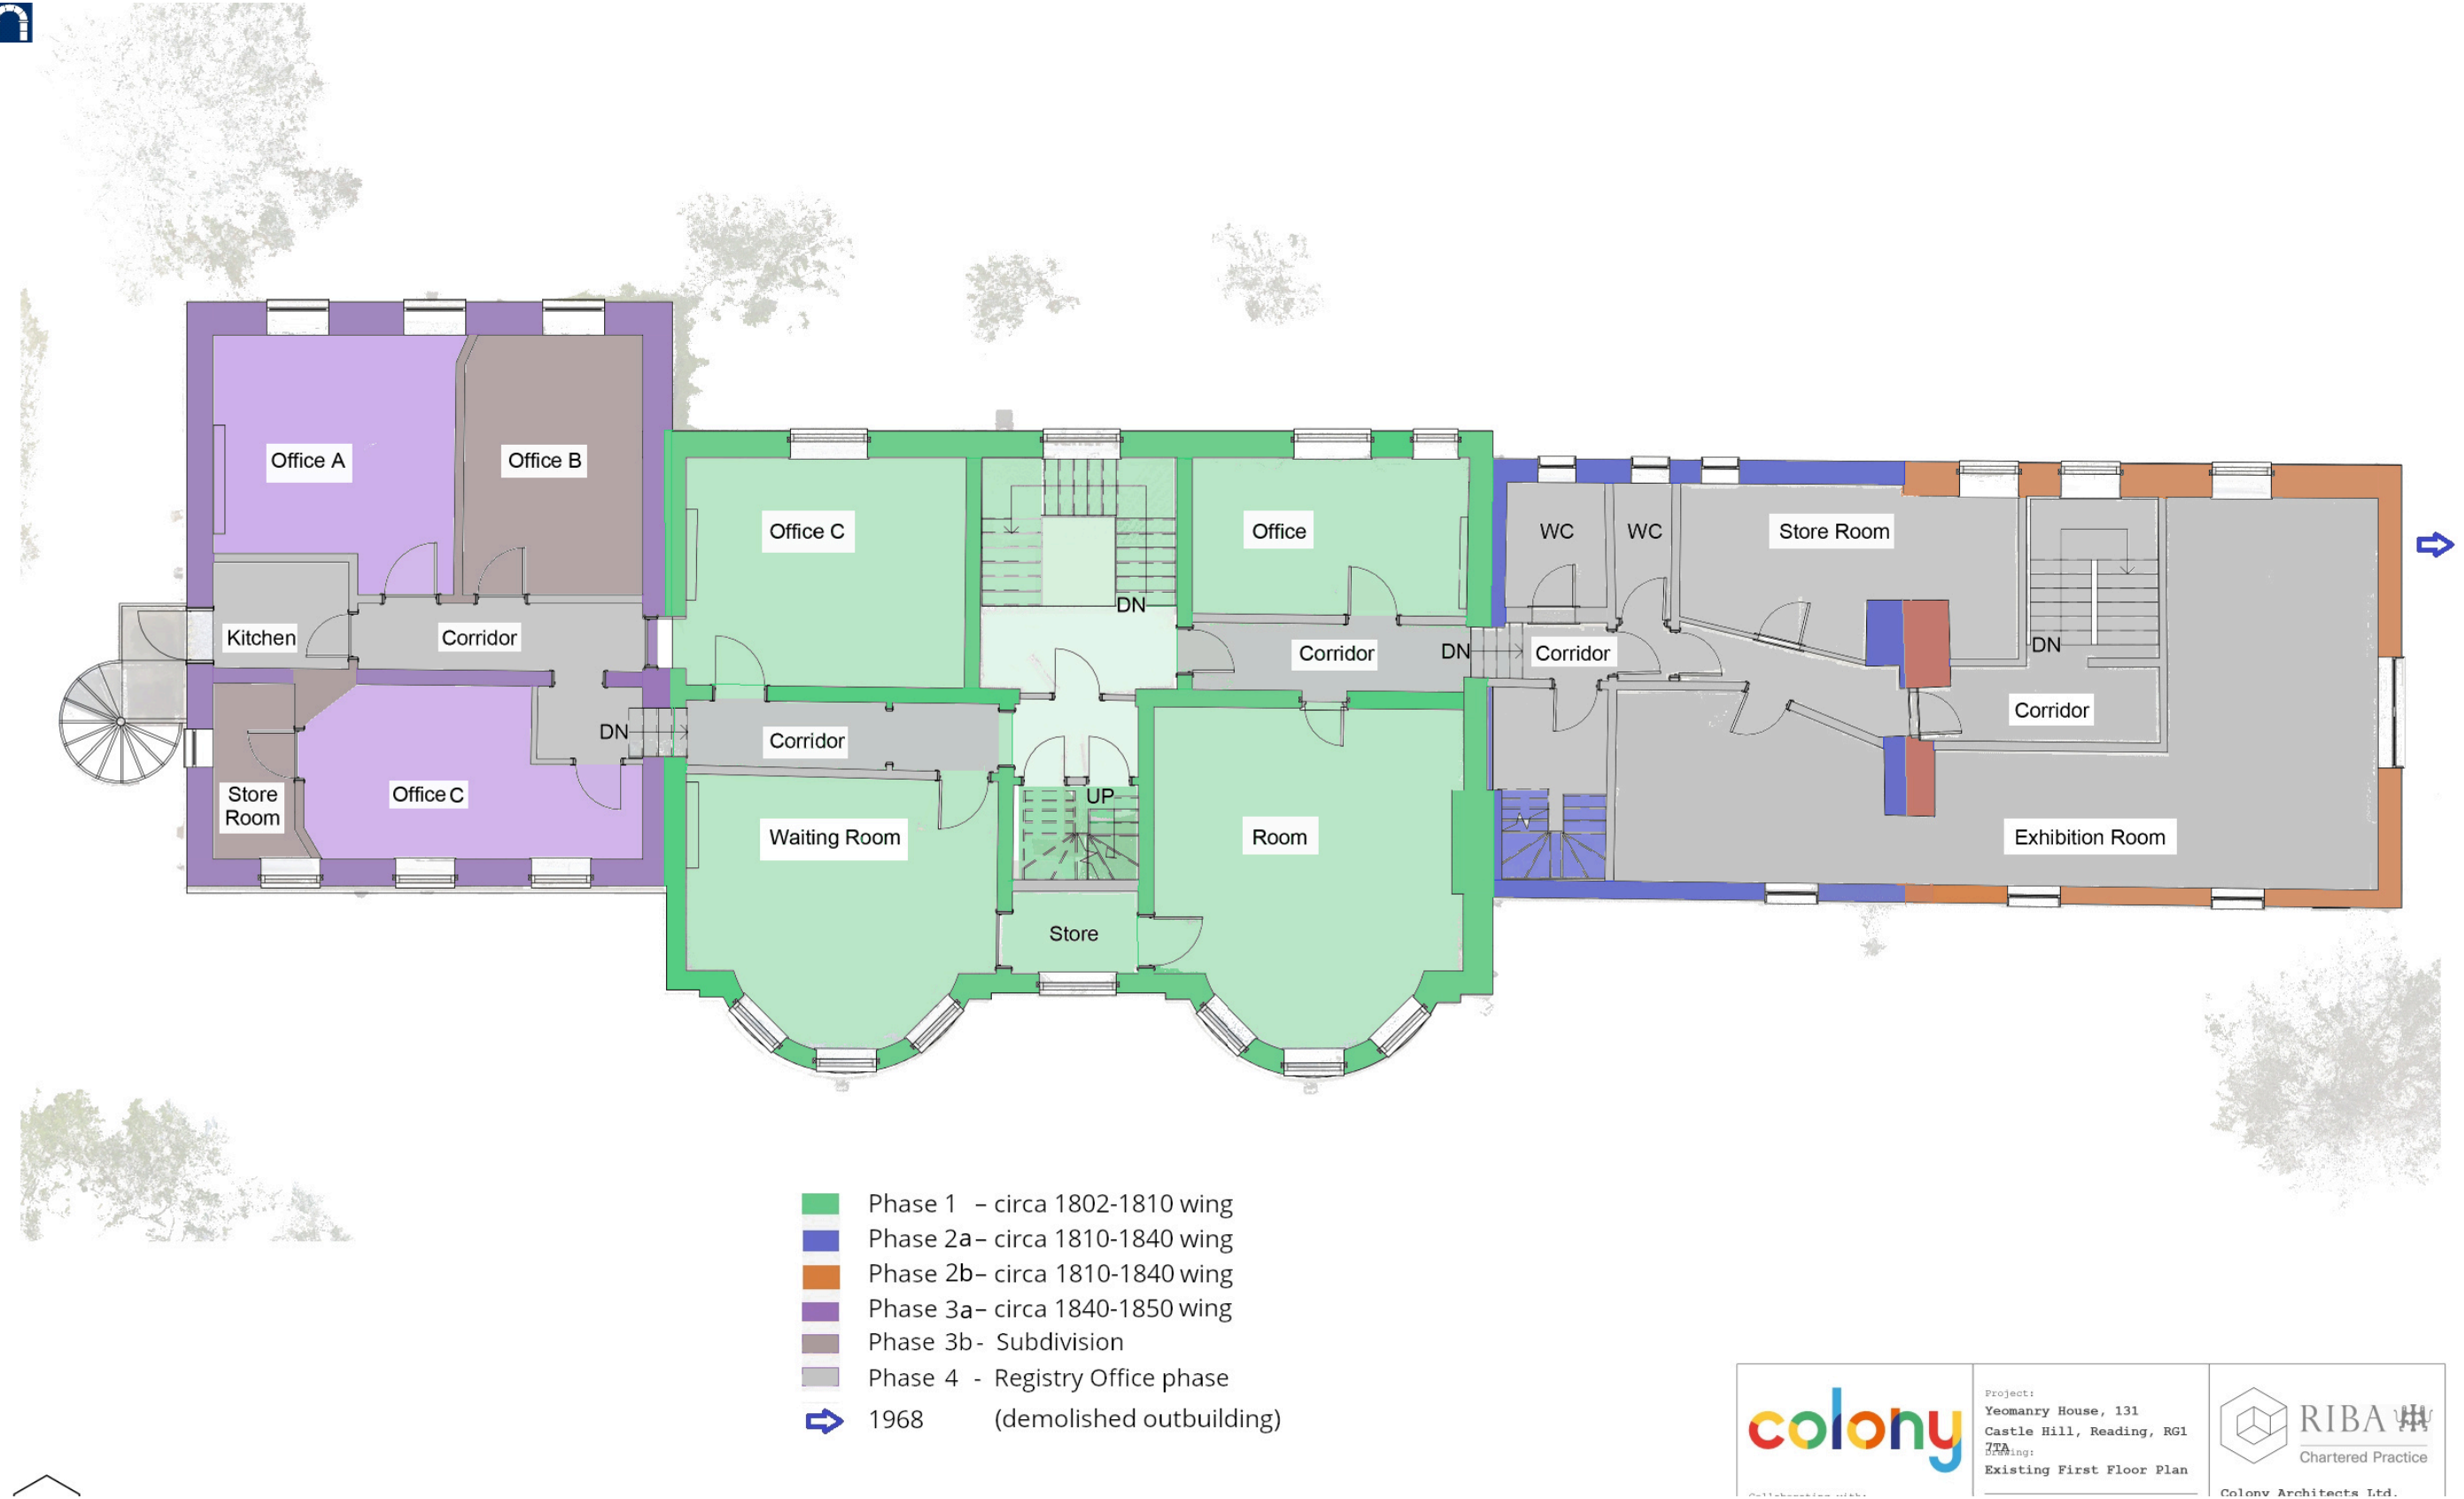


Plate 2: First floor plan showing interpretation of construction and alteration phases.

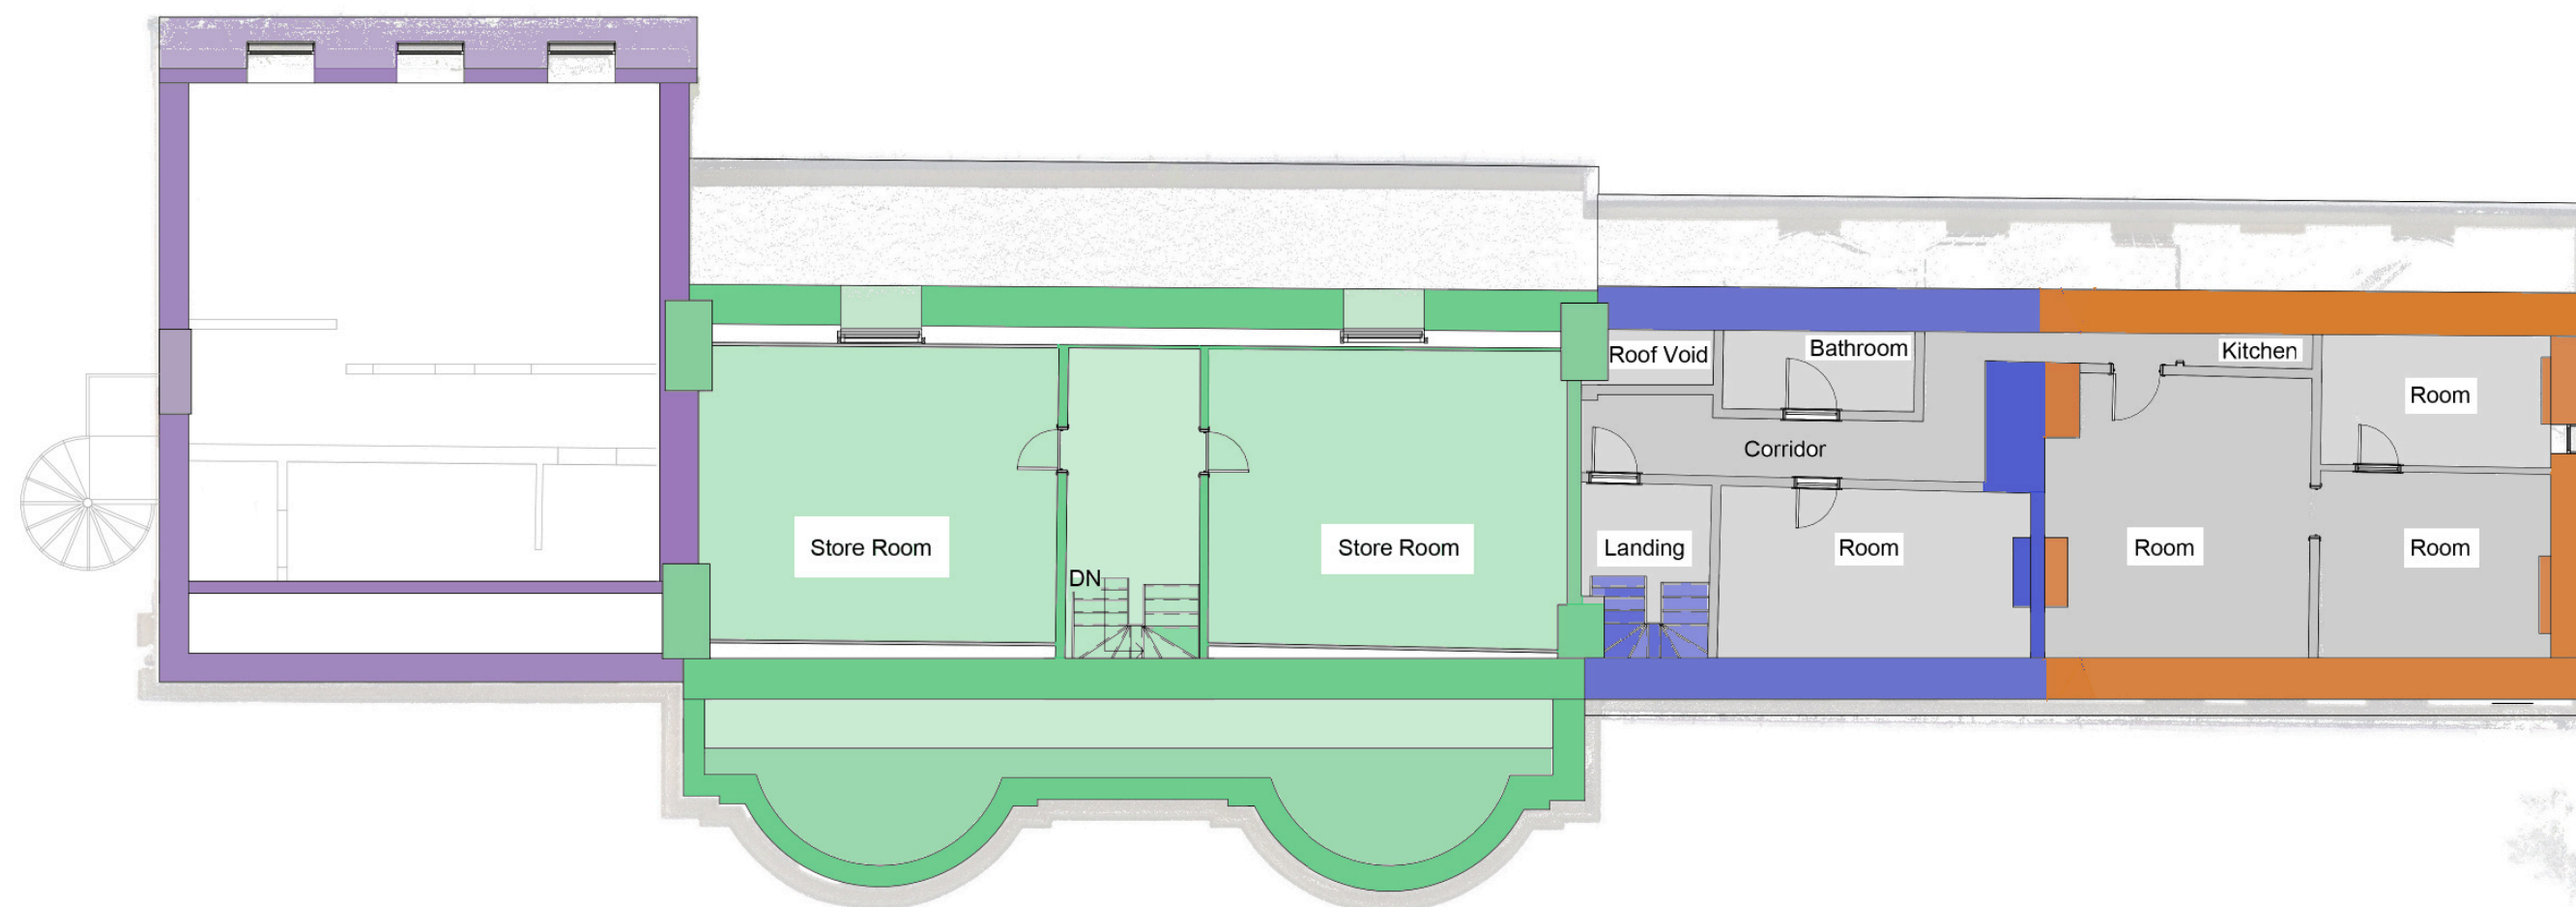

- Phase 1 - circa 1802-1810 wing
- Phase 2a- circa 1810-1840 wing
- Phase 2b- circa 1810-1840 wing
- Phase 3a- circa 1840-1850 wing
- Phase 3b- Subdivision
- Phase 4 - Registry Office phase
- ⇒ 1968 (demolished outbuilding)

 Collaborating with:	Project: Yeomanry House, 131 Castle Hill, Reading, RG1	 Chartered Practice
	Drawing: Existing Second Floor Plan	
		Colony Architects Ltd.

Plate 3: Second floor plan showing interpretation of construction and alteration phases.