



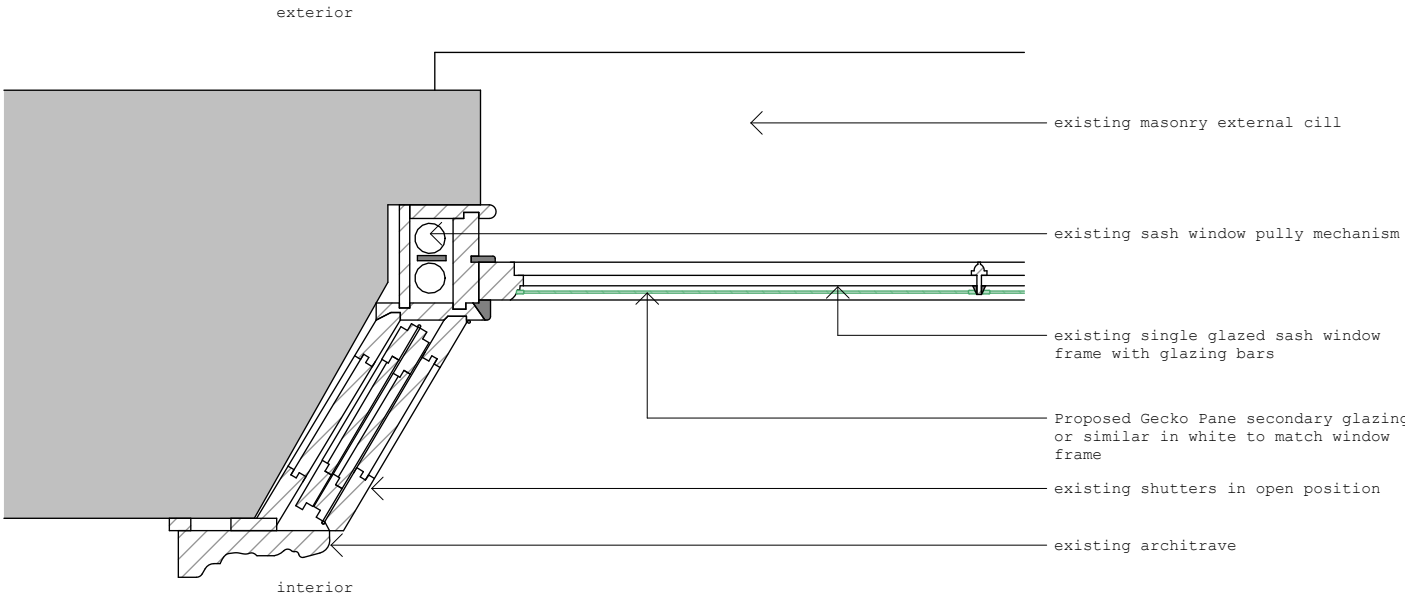

1 Secondary Glazing Type 01 - Plan

1 : 10

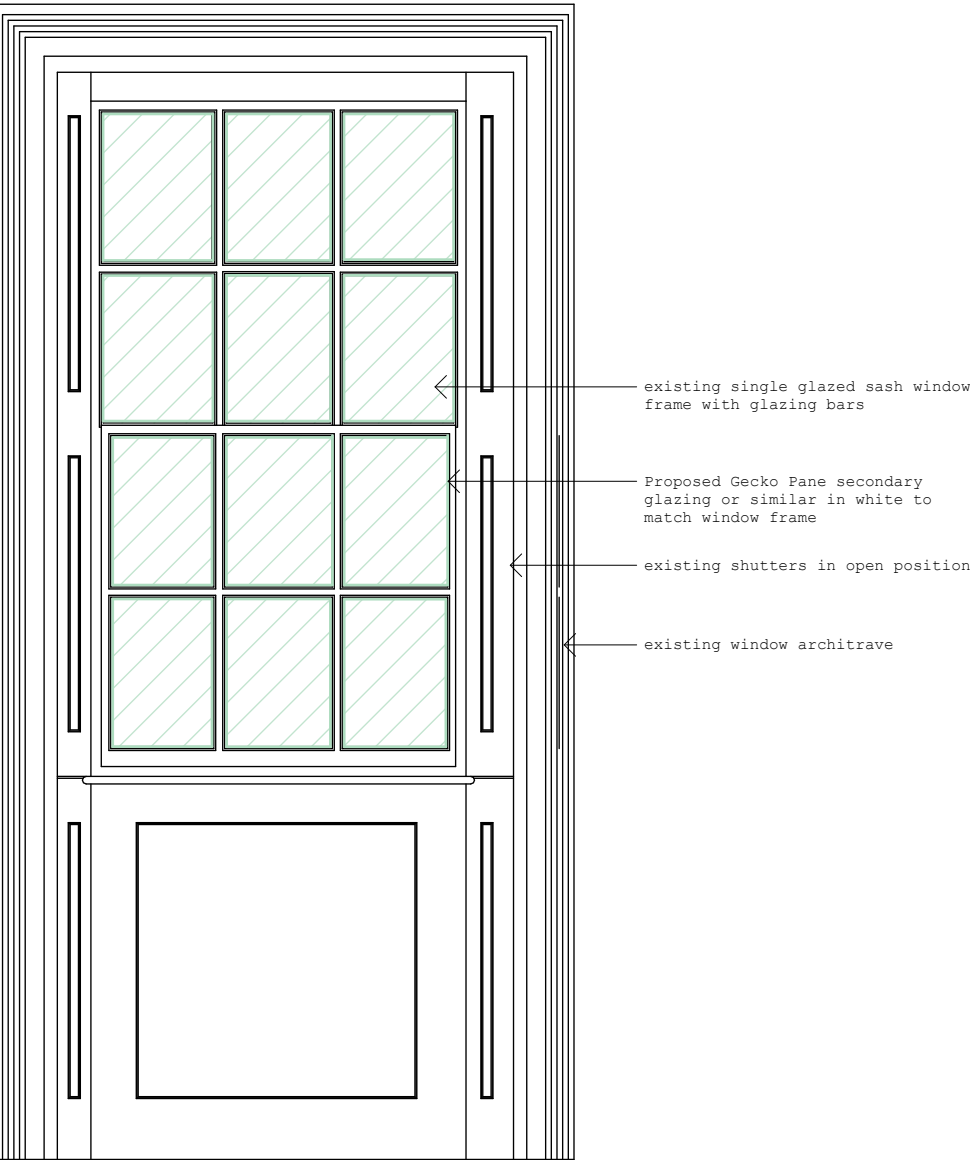

2 Secondary Glazing Type 01 - elevation (varies)

1 : 20

Secondary Glazing - Type 01

Type 01 secondary glazing shall be installed to all windows incorporating shutters. Where required, shutters shall be carefully eased free to restore operability, with paint finishes gently stripped using methods appropriate to the protection of the historic timber. Surface preparation shall avoid unnecessary abrasion to prevent loss of detail. Existing ironmongery shall be inspected and repaired using suitable conservation techniques; where repair is not feasible, appropriately matching replacements shall be provided. Shutters shall thereafter be repainted using breathable, compatible paint systems and fully reinstated in sound working order.

Gecko Glazing

Gecko Panes comprise made-to-measure, clear secondary glazing inserts designed to fit discreetly within the existing window frames. The units are push-fitted without the need for mechanical fixings or tools, ensuring a non-invasive and fully reversible installation that avoids harm to the historic fabric. Their precise fit maintains unobstructed window openings while contributing to improved thermal and acoustic performance, with typical reductions in heat loss and external noise, together with a decreased risk of condensation through moderation of internal pane temperatures. The product is manufactured in the UK, supporting reduced transportation impacts and overall embodied carbon considerations.



Close up of gecko pane in georgian panelled window (geckoglazing.co.uk)



Close up of gecko pane in georgian panelled window (geckoglazing.co.uk)



Collaborating with:
Yeomanry House Limited

Job: 375 Drawing: 24-20 Revision:

Project:
Yeomanry House, 131 Castle Hill, Reading, RG1 7TA
Drawing:
Secondary Glazing Details Type 01

Date: Feb 26 Status: Planning
Drawn By: VA Checked By: EM



Colony Architects Ltd.
The Wine Store, Brewery Court, Theale, Reading, RG7 5AJ
+44 (0)118 380 0328
hello@colonyarchitects.com
colonyarchitects.com