
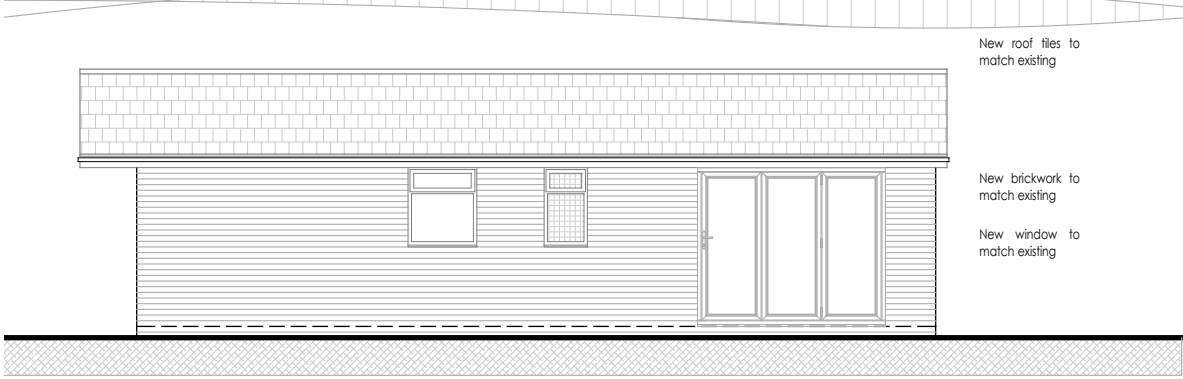
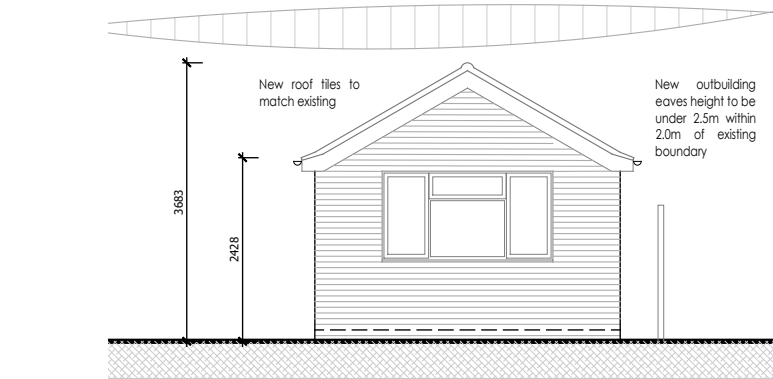
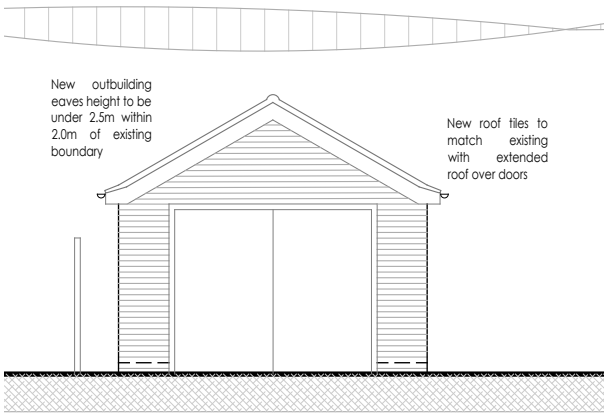


Revision	Date	Initial
A - Scale bar noted	07.01.26	SJ
B - Outbuilding shortened by 1.0m & located 1.250m from boundary	05.03.26	SJ

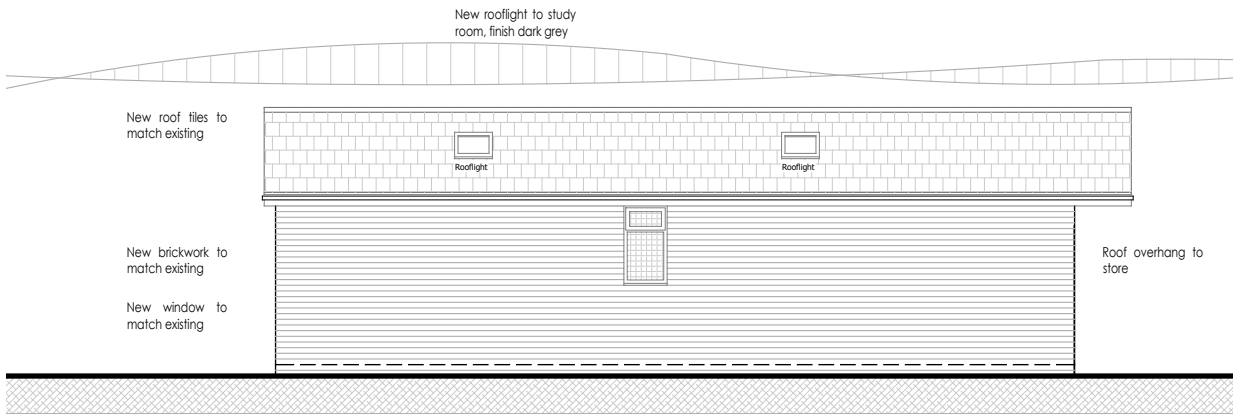


This drawing has been prepared without the benefit of a measured building survey or topographic information.

PLANNING

Project
61 Lawrence Road, Tilehurst
Reading RG30 6BH
Drawing Title
Proposed Elevations

Date 04.11.2025	Scale As noted @A3	Drawn by SJ
Project No 207	Drawing No 005	Revision B

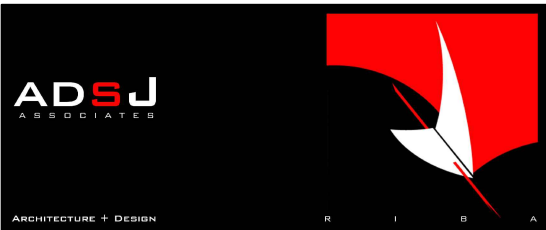

68 Norton Road Woodley Reading Berkshire RG5 4AJ
07968 141918 info@adsj.co.uk www.adsj.co.uk