


Looking to extend your home?
Call for a free consultation today;
020 8954 6291
www.yooparchitects.co.uk
YOOP Architects, your local architect

Position of staircase approved for application 161507

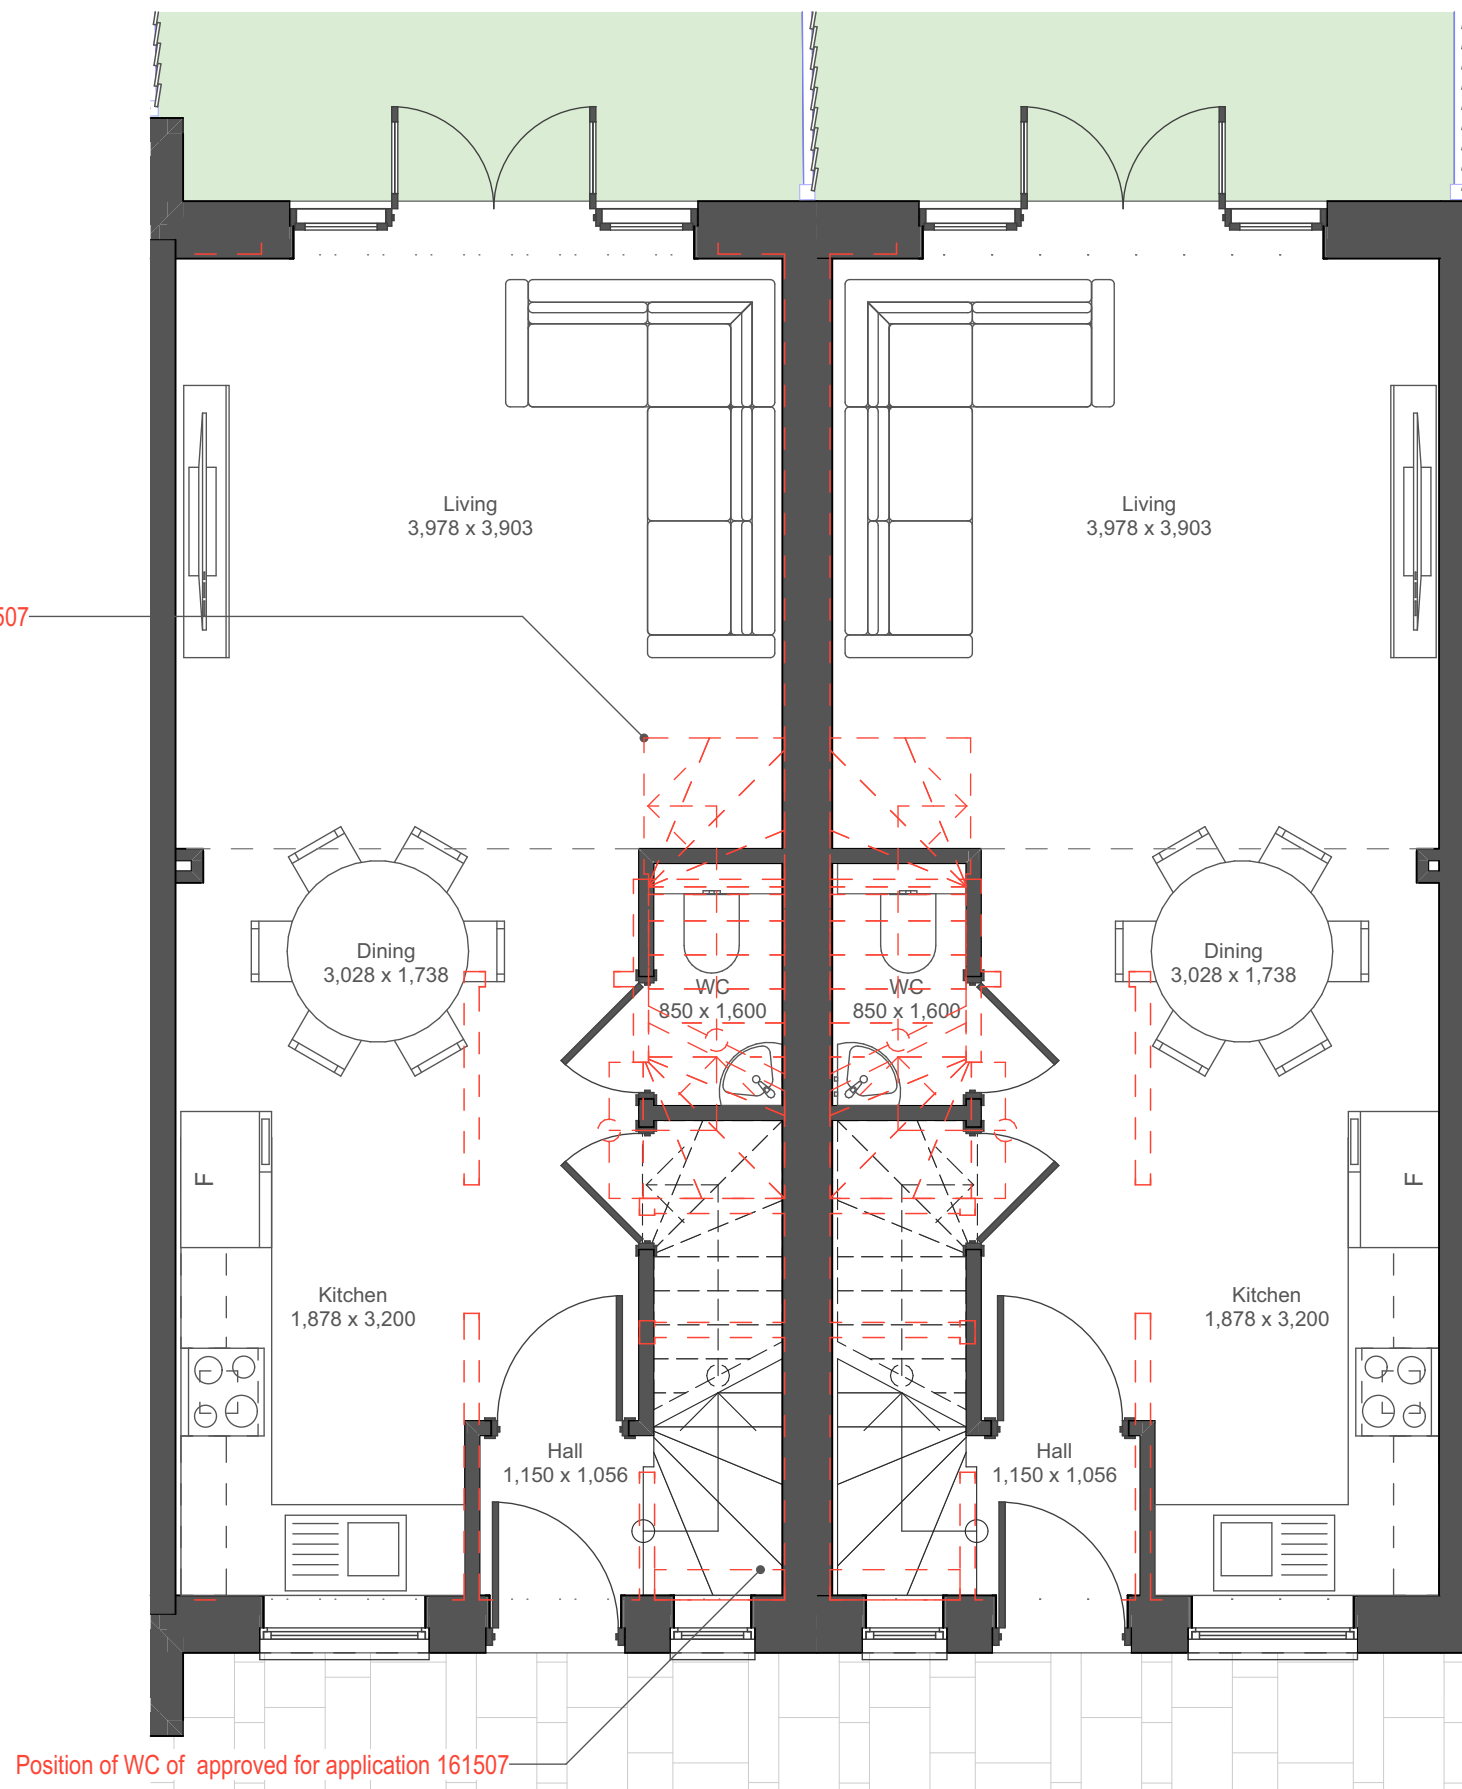


Position of WC of approved for application 161507

GROUND FLOOR PLAN LAYOUT - 3 BED GROUP 1 1:50

Position of en-suite of approved for application 161507


Position of staircase approved for application 161507

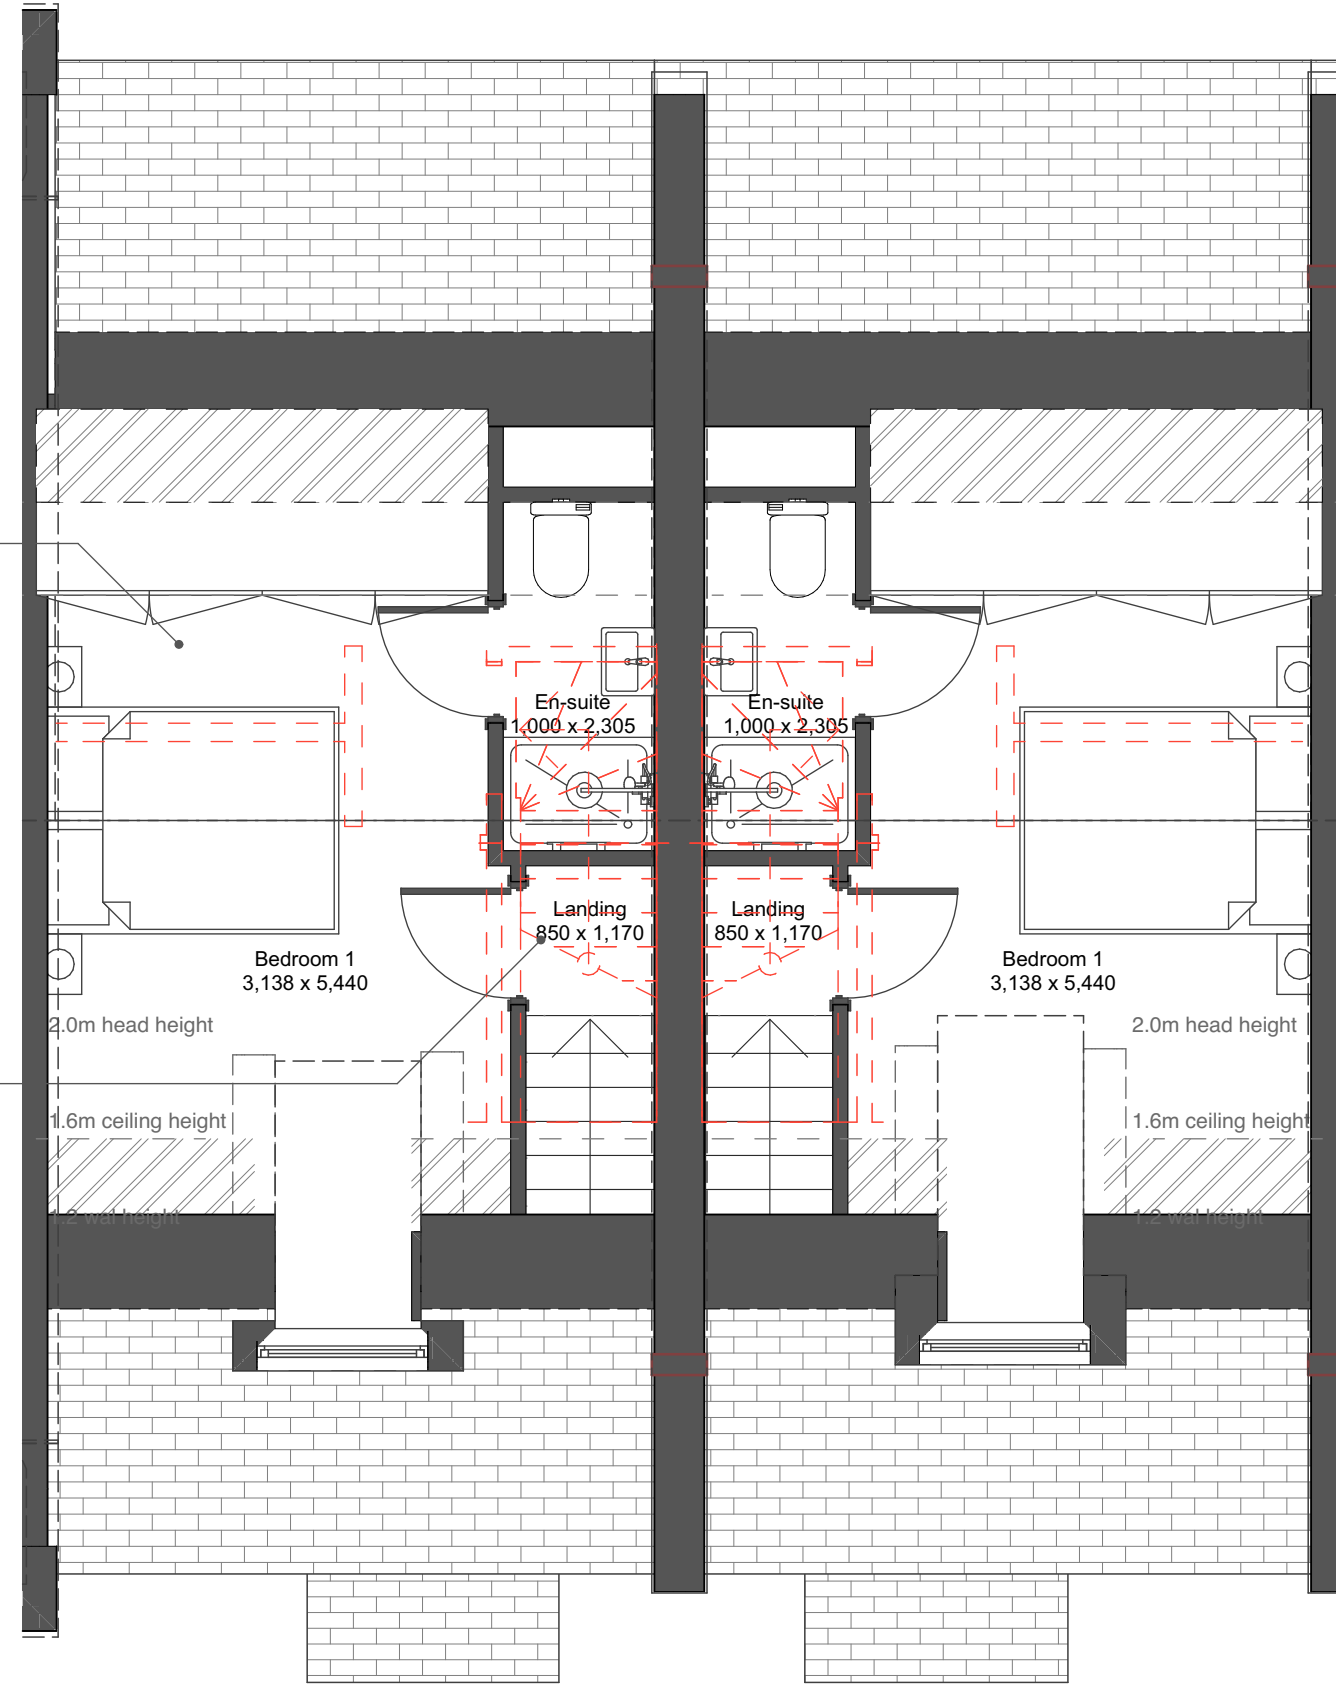


SECOND FLOOR PLAN LAYOUT - 3 BED GROUP 1 1:50

Position of staircase approved for application 161507

Position of bathroom and en-suite of approved for application 161507

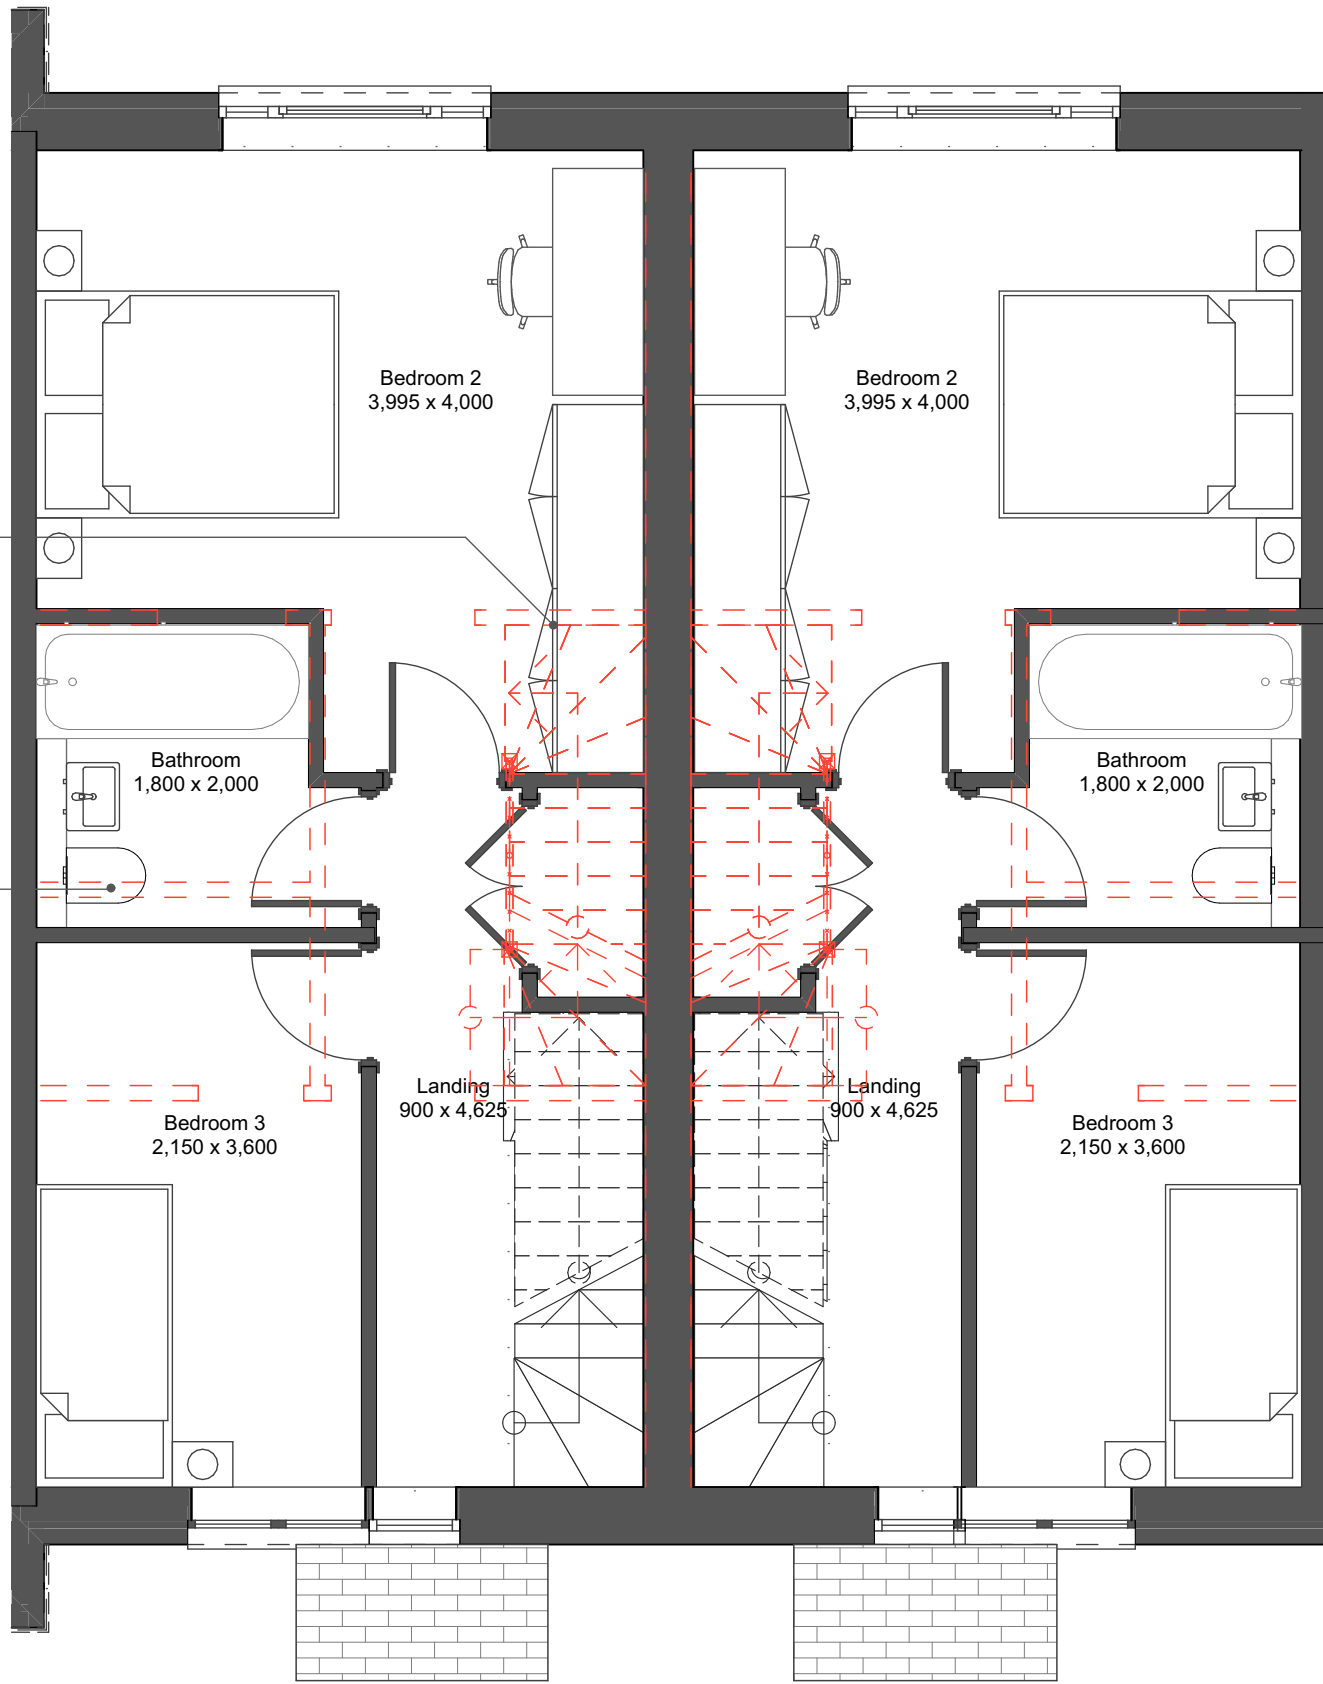

FIRST FLOOR PLAN LAYOUT - 3 BED GROUP 1 1:50

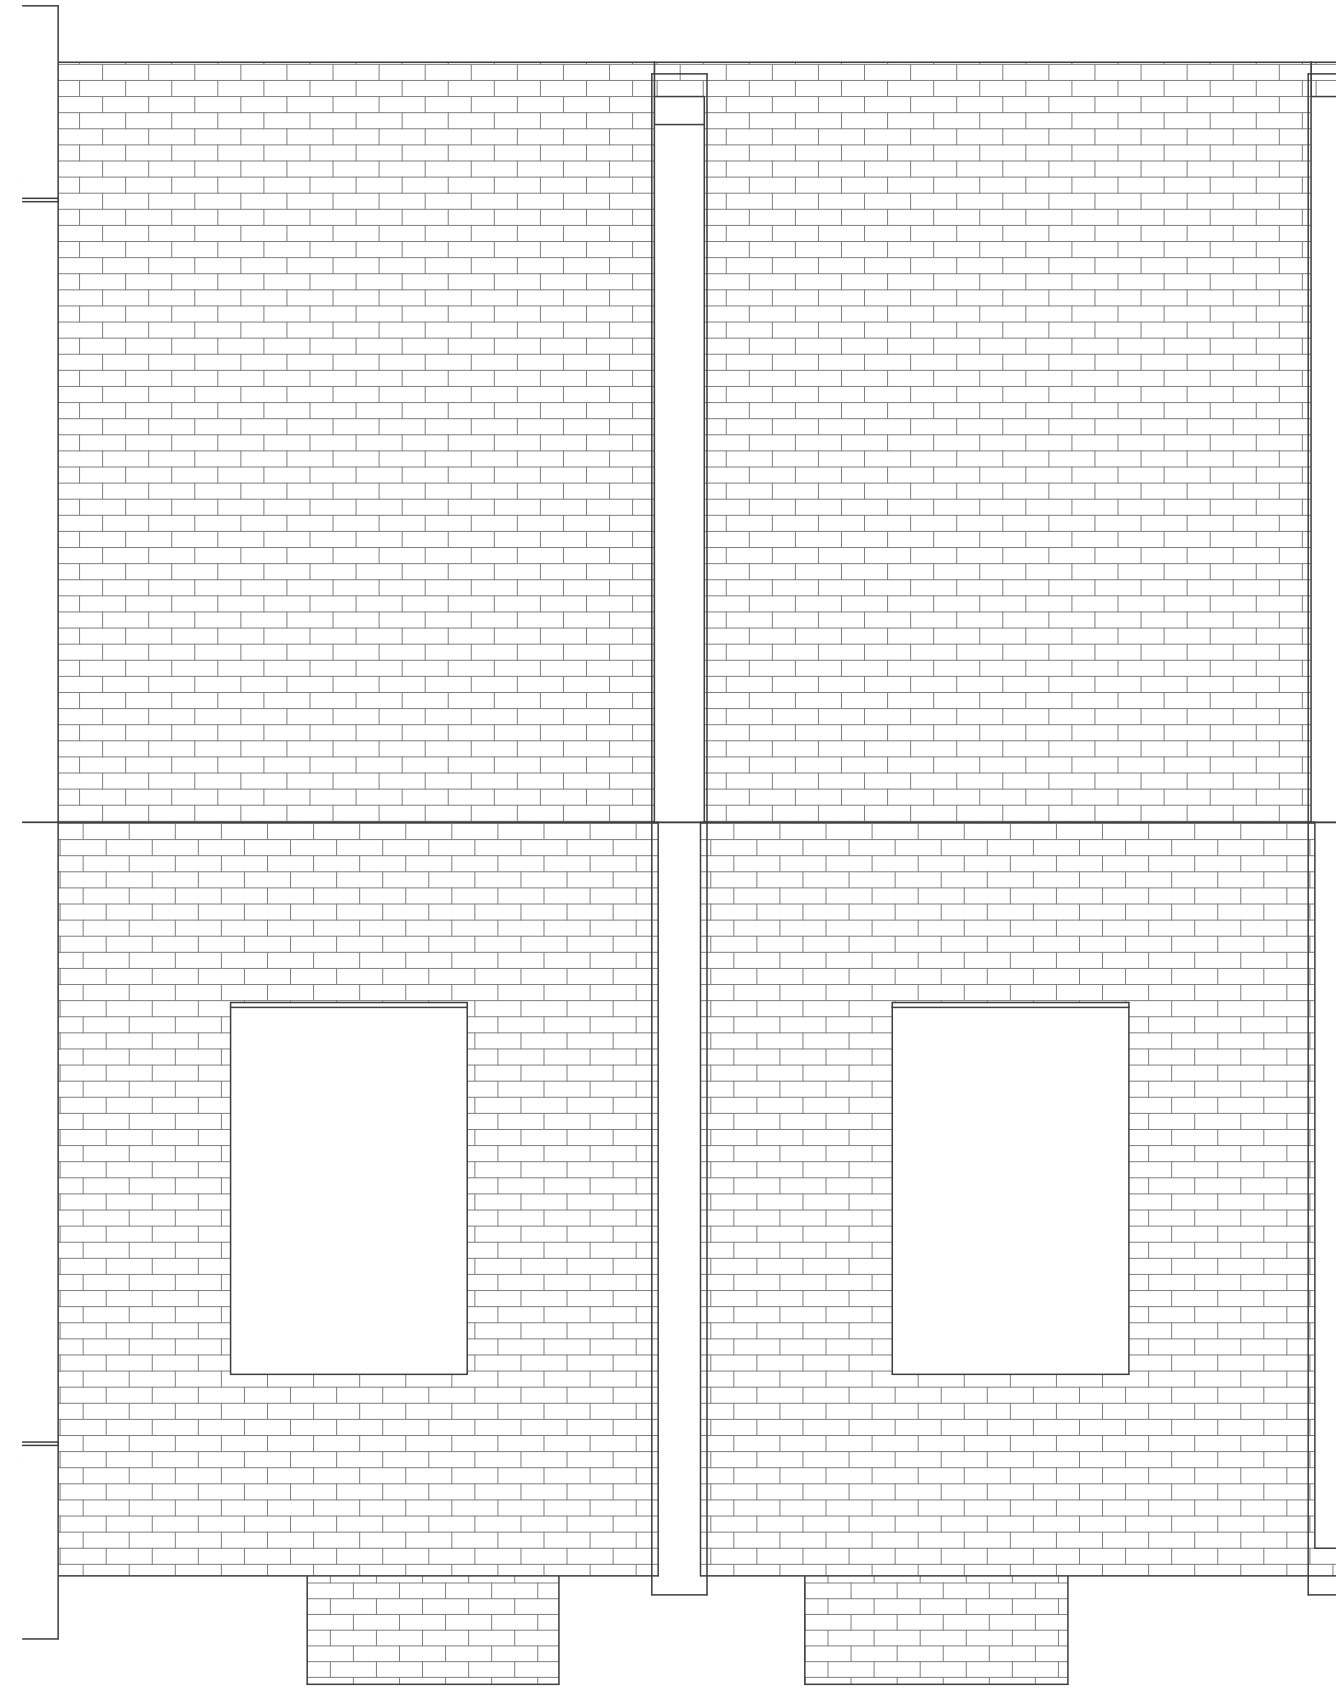

ROOF PLAN LAYOUT - 3 BED GROUP 1 1:50