


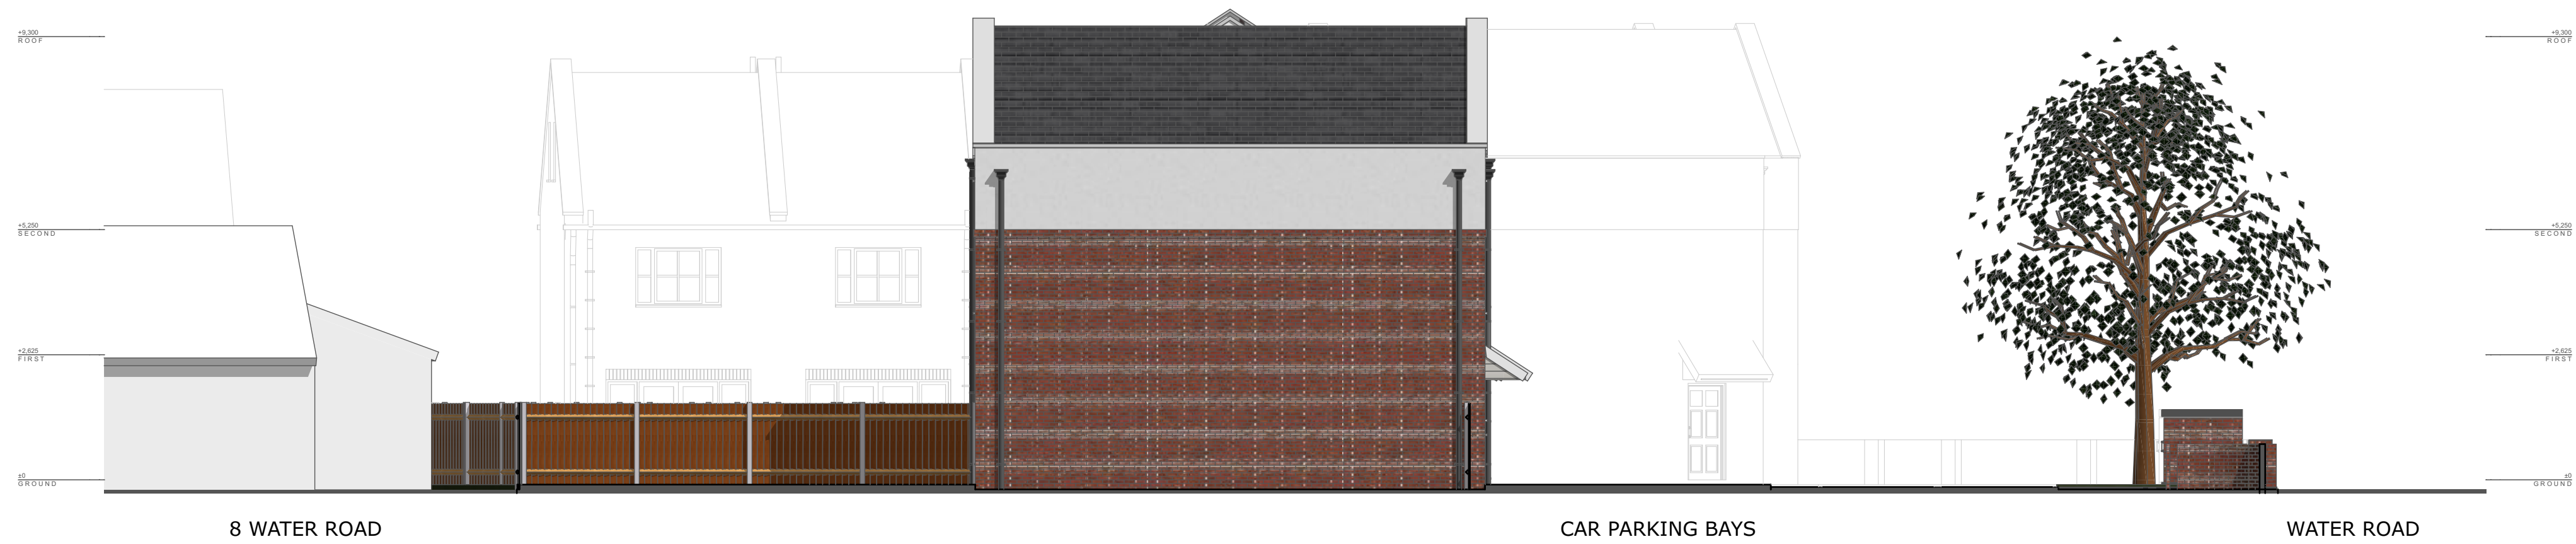

SOUTH ELEVATION FROM REAR ACCESS TO 8 & 10 WATER ROAD



WEST ELEVATION FROM REAR GARDENS