



Install Plan

Funturf Plan

PrIW -59053 - Redlands Primary School - RG1 5QH.vwx

ALL equipment MUST have a minimum distance of 1.5m from any raised edge

Issue Date:
23/02/2026

Drawn By: IW


Scale: 1:50

info@pentagonplay.co.uk
www.pentagonplay.co.uk

This drawing is copyright and may not be altered, reproduced or used other than for the contract works for which it is issued without the written permission of Pentagon Sports Ltd.

Tarmac

Existing Thermo Markings

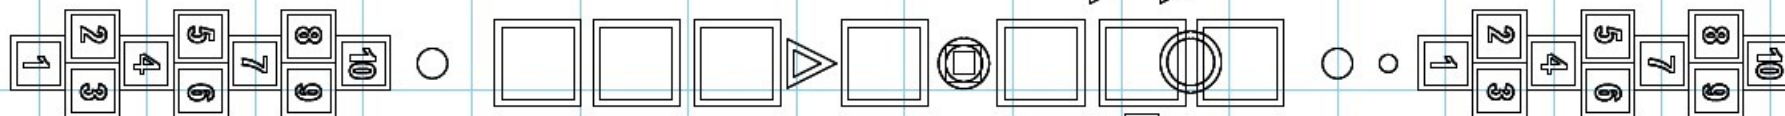

BLUE FUNTURF
(2m x 16.5m)

488mm

Existing Artificial Grass

Existing Planter

Existing Planter

Existing Planter

Existing Planter

WALL

