
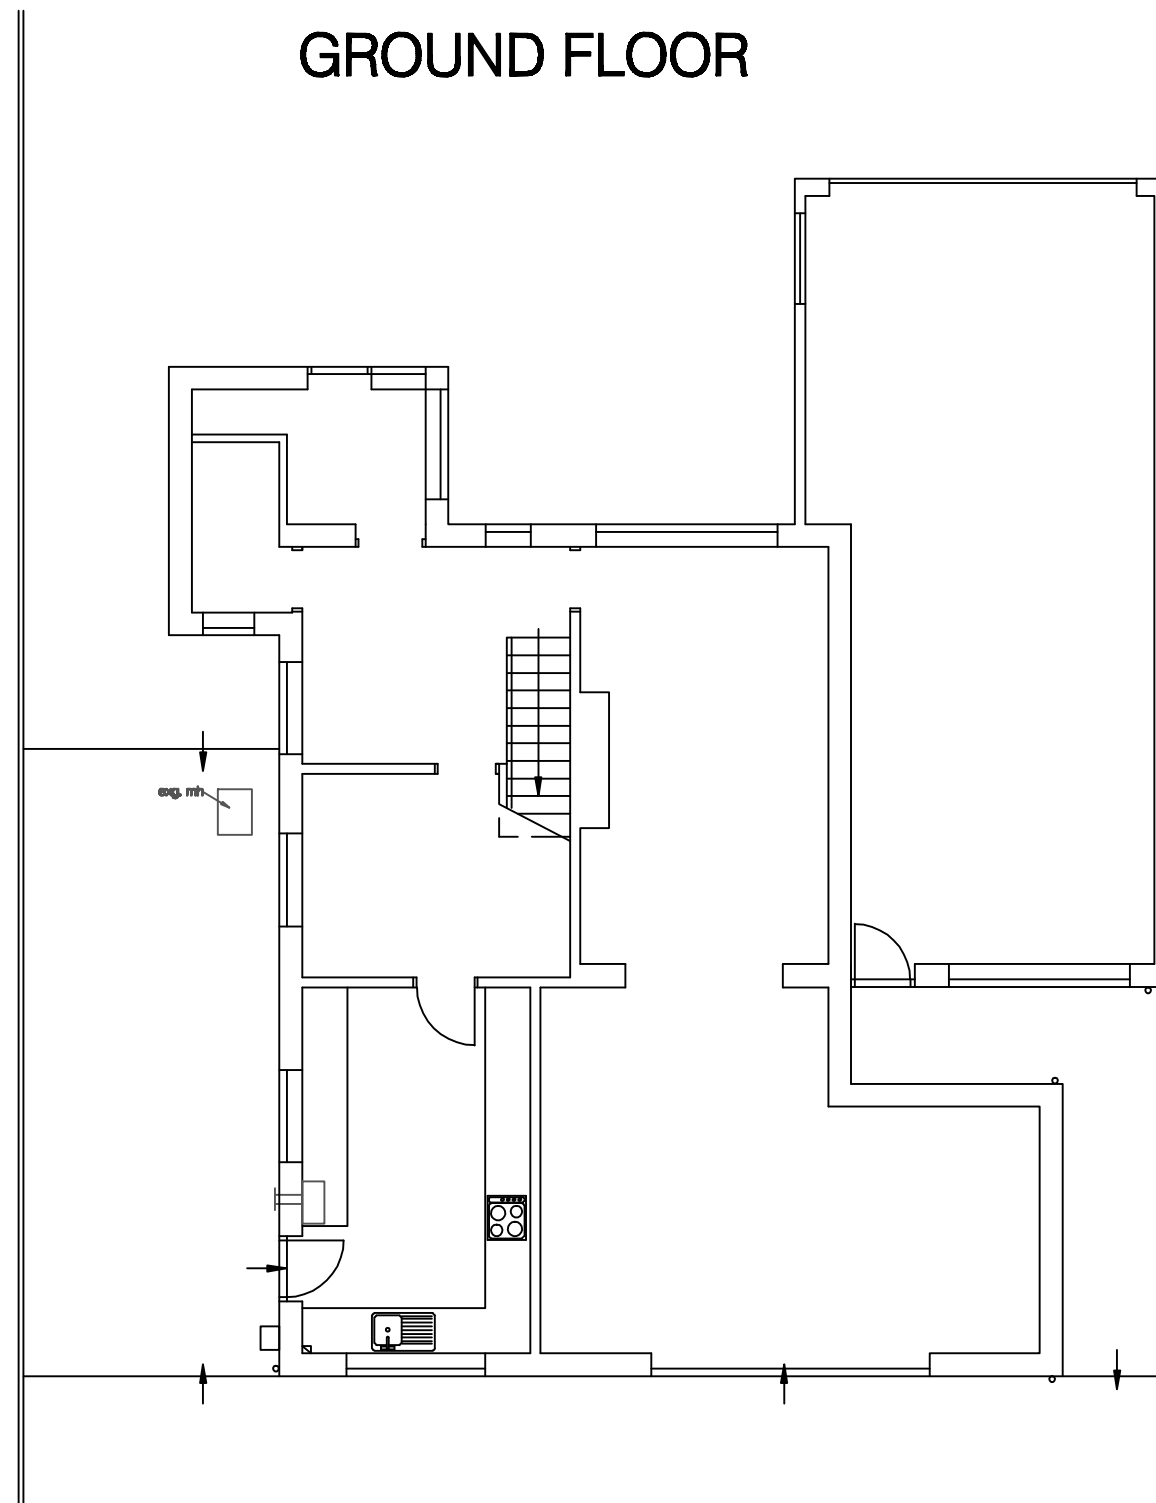


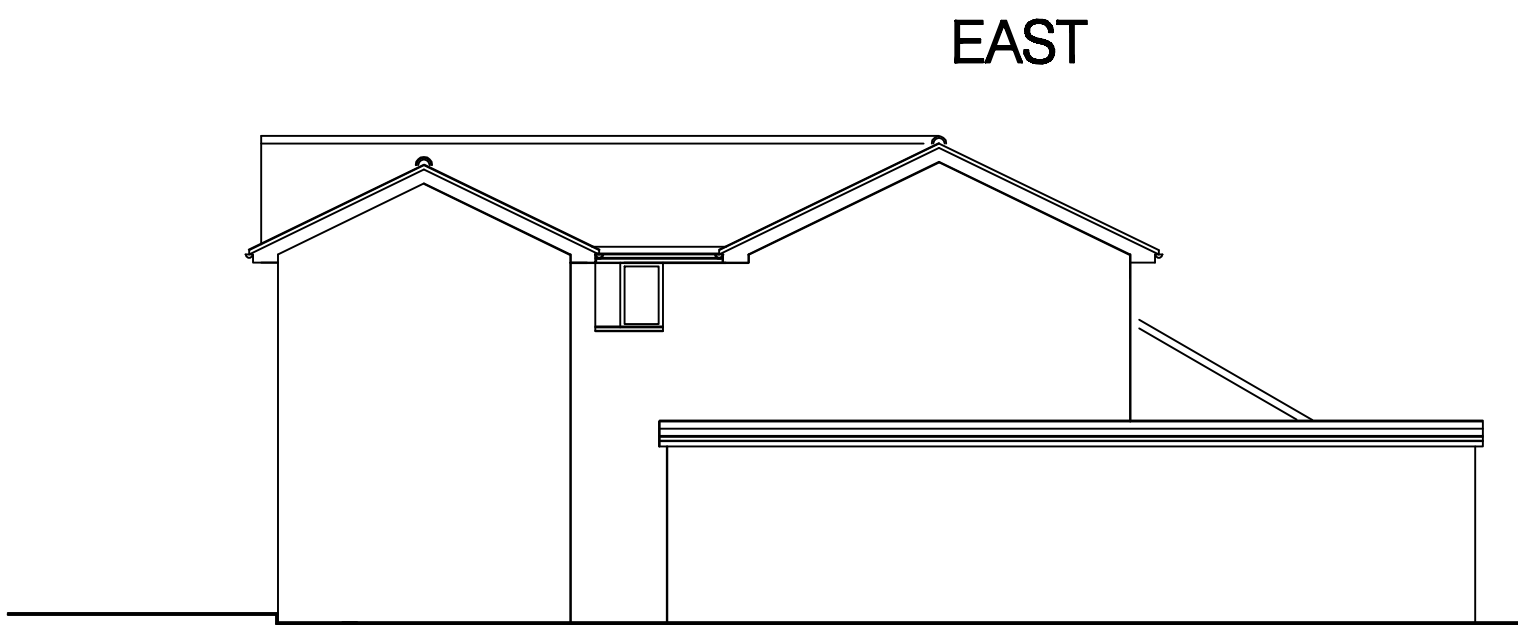

project

for

title

29 Chazey Road  
Caversham, Reading, Berkshire

Mr & Mrs Williams  
Plans & Elevations as Existing

Drawing no: 1422 / 1 /

M D Howlett  
architectural consultant  
11 Prospect Street, Caversham, Reading  
Berkshire RG4 8JB; Tel: (0118) 947 7117  
Email: pmaarc@globalnet.co.uk

Date: February 2026

0 1 2 3 4 5 6 metres.  
SCALE: 1:100 on A2; 1:200 on A4.

