

project

29 Chazey Road
Caversham, Reading, Berkshire

for

Mr & Mrs Williams

title

Proposals -Alternative 1

Drawing no:

1422 / 2 /

M D Howlett

architectural consultant


11 Prospect Street, Caversham, Reading
Berkshire RG4 8JB; Tel: (0118) 947 7117
Email: pmaarc@globalnet.co.uk

Date:


February 2026

0 1 2 3 4 5 6 metres.
SCALE: 1:100 on A2; 1:200 on A4.


ROOF

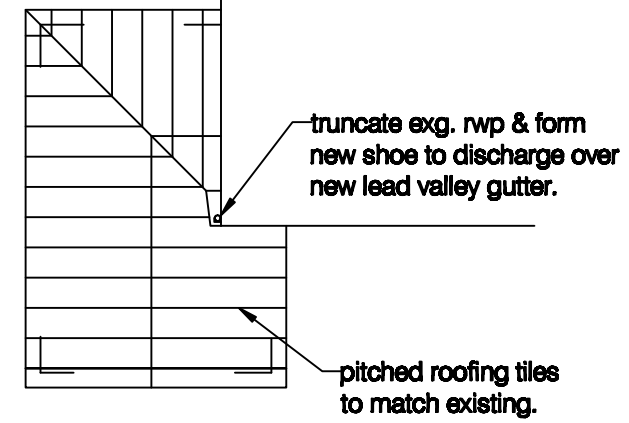


GROUND FLOOR

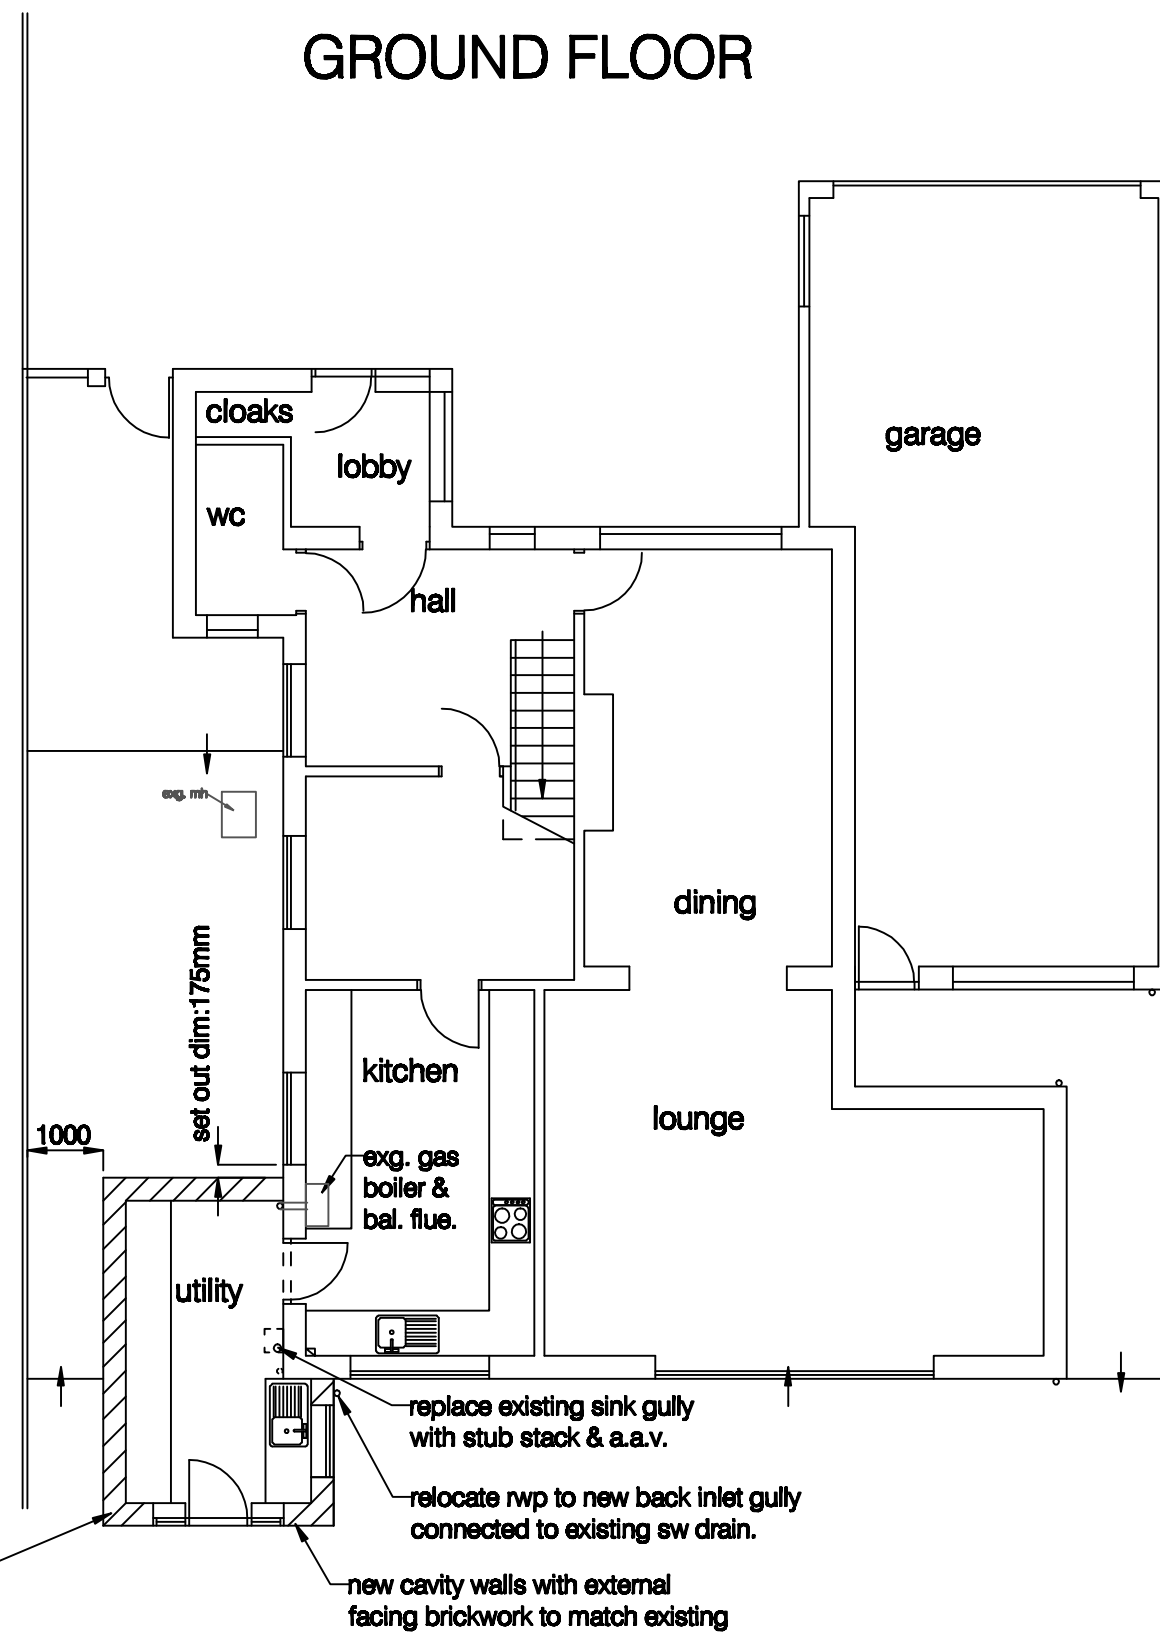

EAST

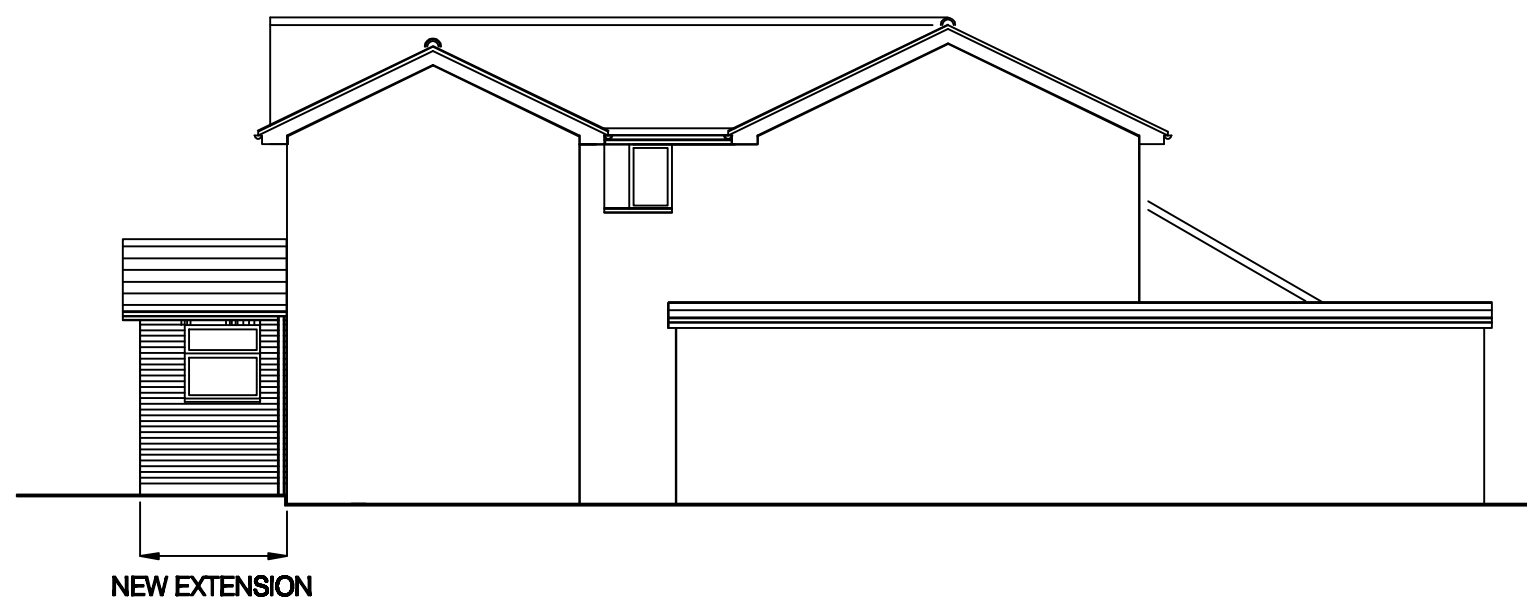

WEST

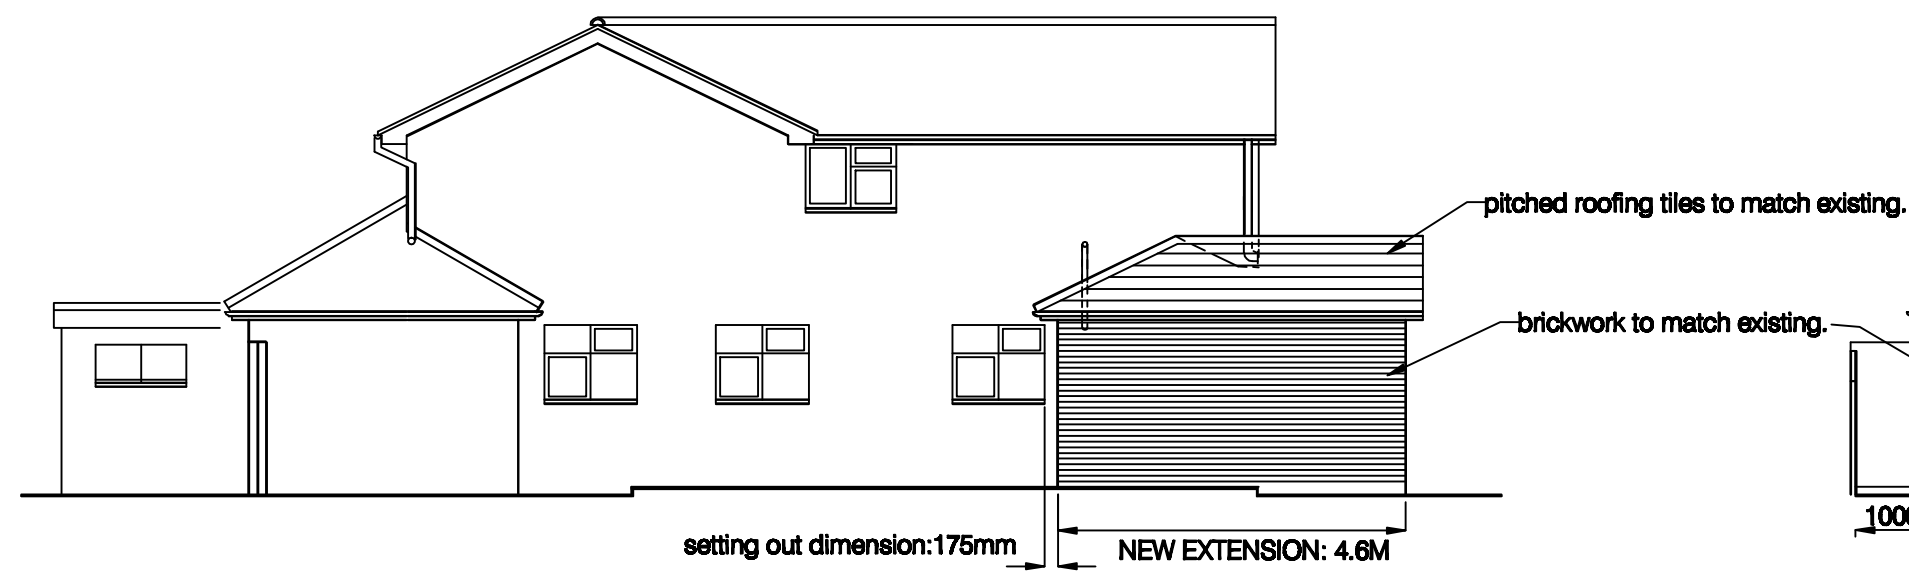

REAR



NORTH

