




Existing and Proposed Context Elevation (West)
Scale 1:50

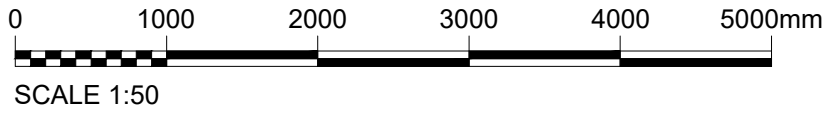

A	09.03.26	JA	DA	JA	ISSUED FOR PLANNING APPROVAL
REV	DATE	DRN	CHKD	APPD	DESCRIPTION

DRAWING STATUS
For Approval



E: info@bluebirdengineering.co.uk
T: 0118 9583 551
A: 46 London Street, Reading, RG1 4SQ

CLIENT
Mr Hargun

PROJECT
95 Northumberland Avenue
Reading

TITLE
Existing and Proposed
Context Elevations (West)
Apartments Planning

DRAWN JA	DATE Feb 26	SCALE 1:50 @ A1
-------------	----------------	--------------------

DRG NO A-1150	REV A
------------------	----------