



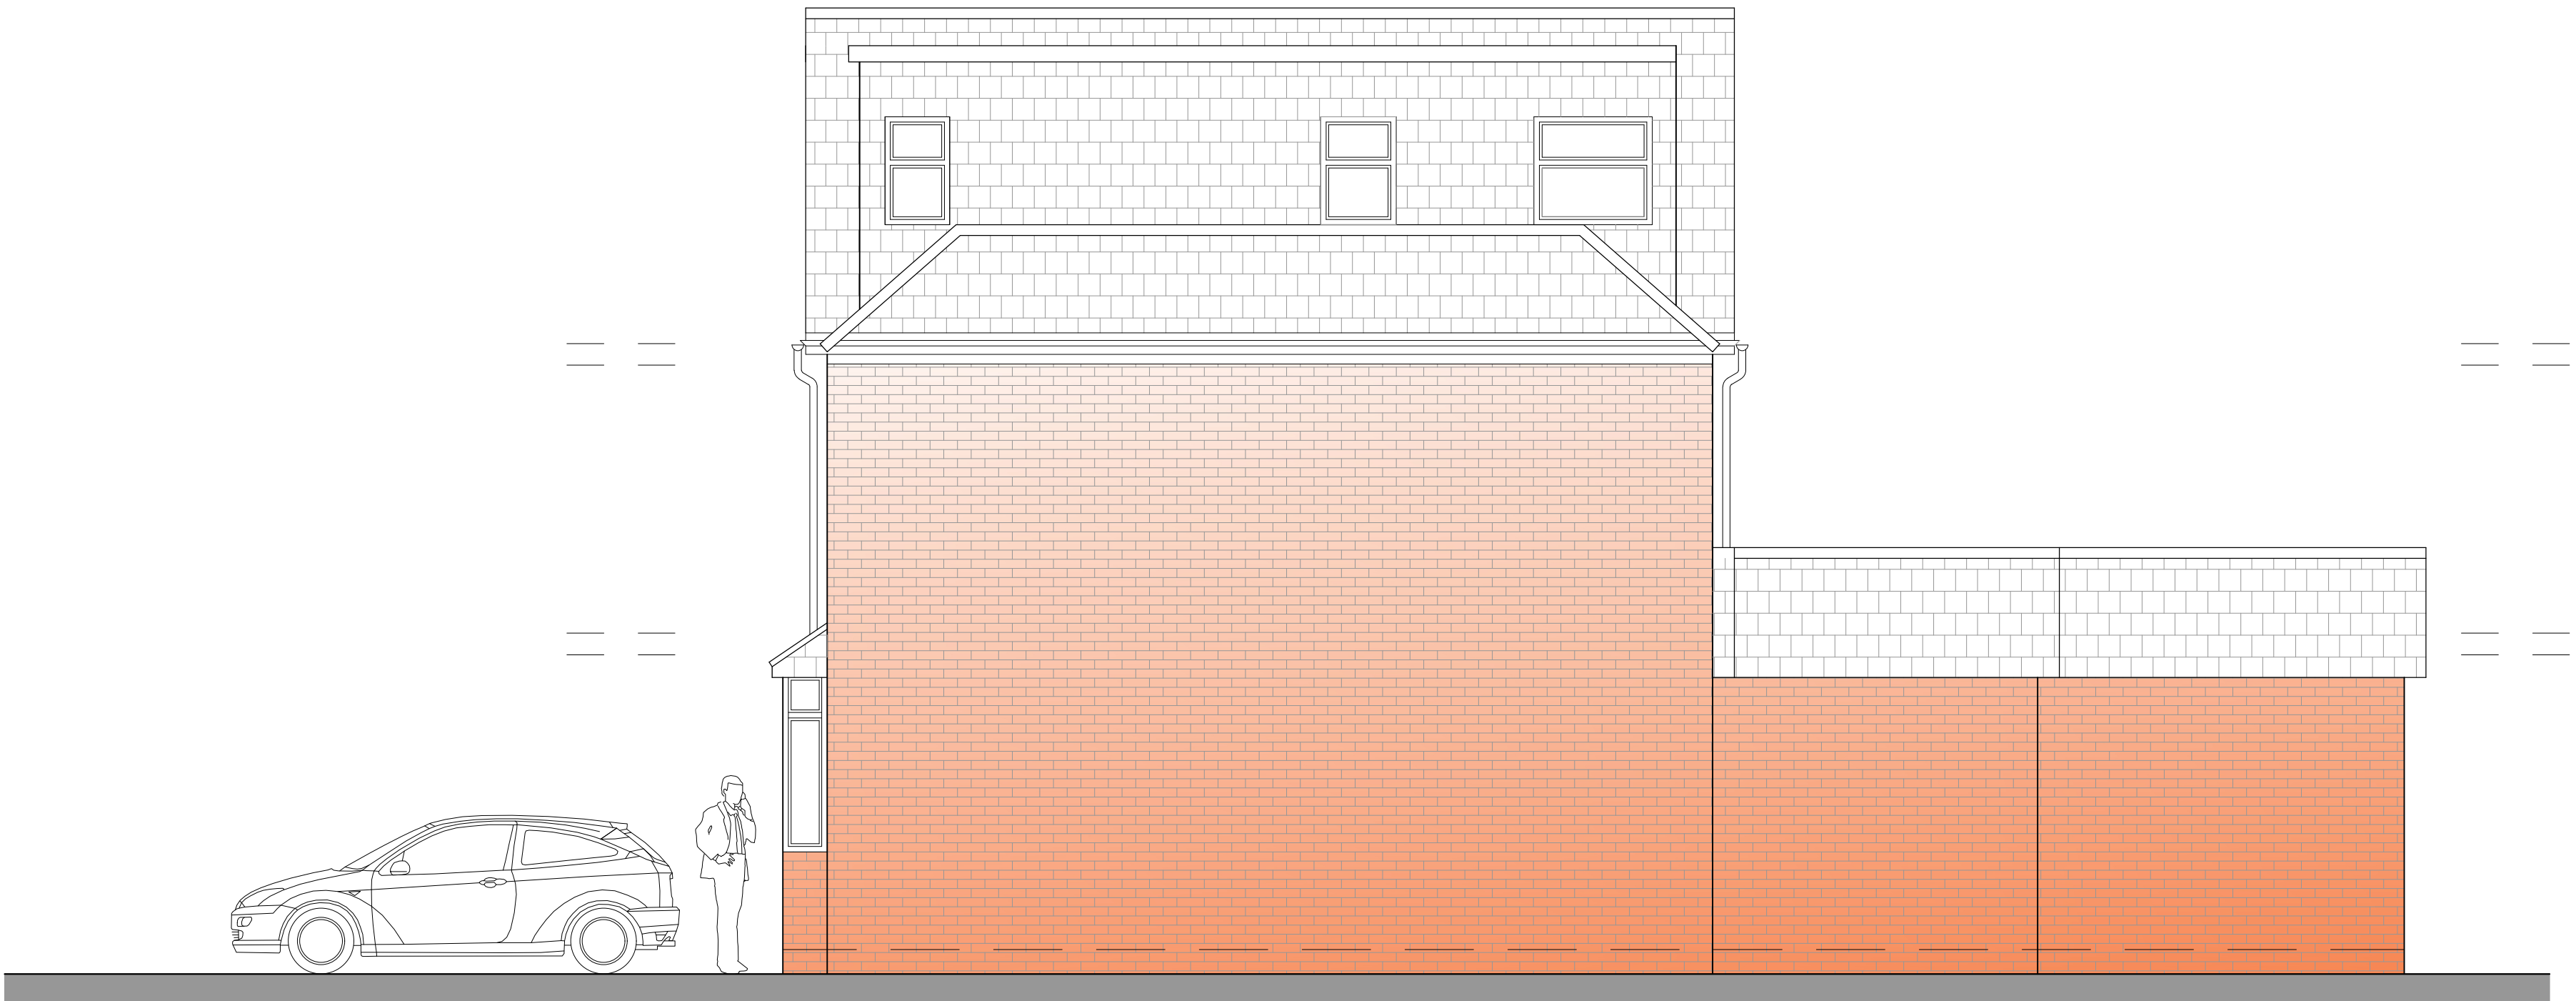

Existing Side Elevation (South)
Scale 1:50

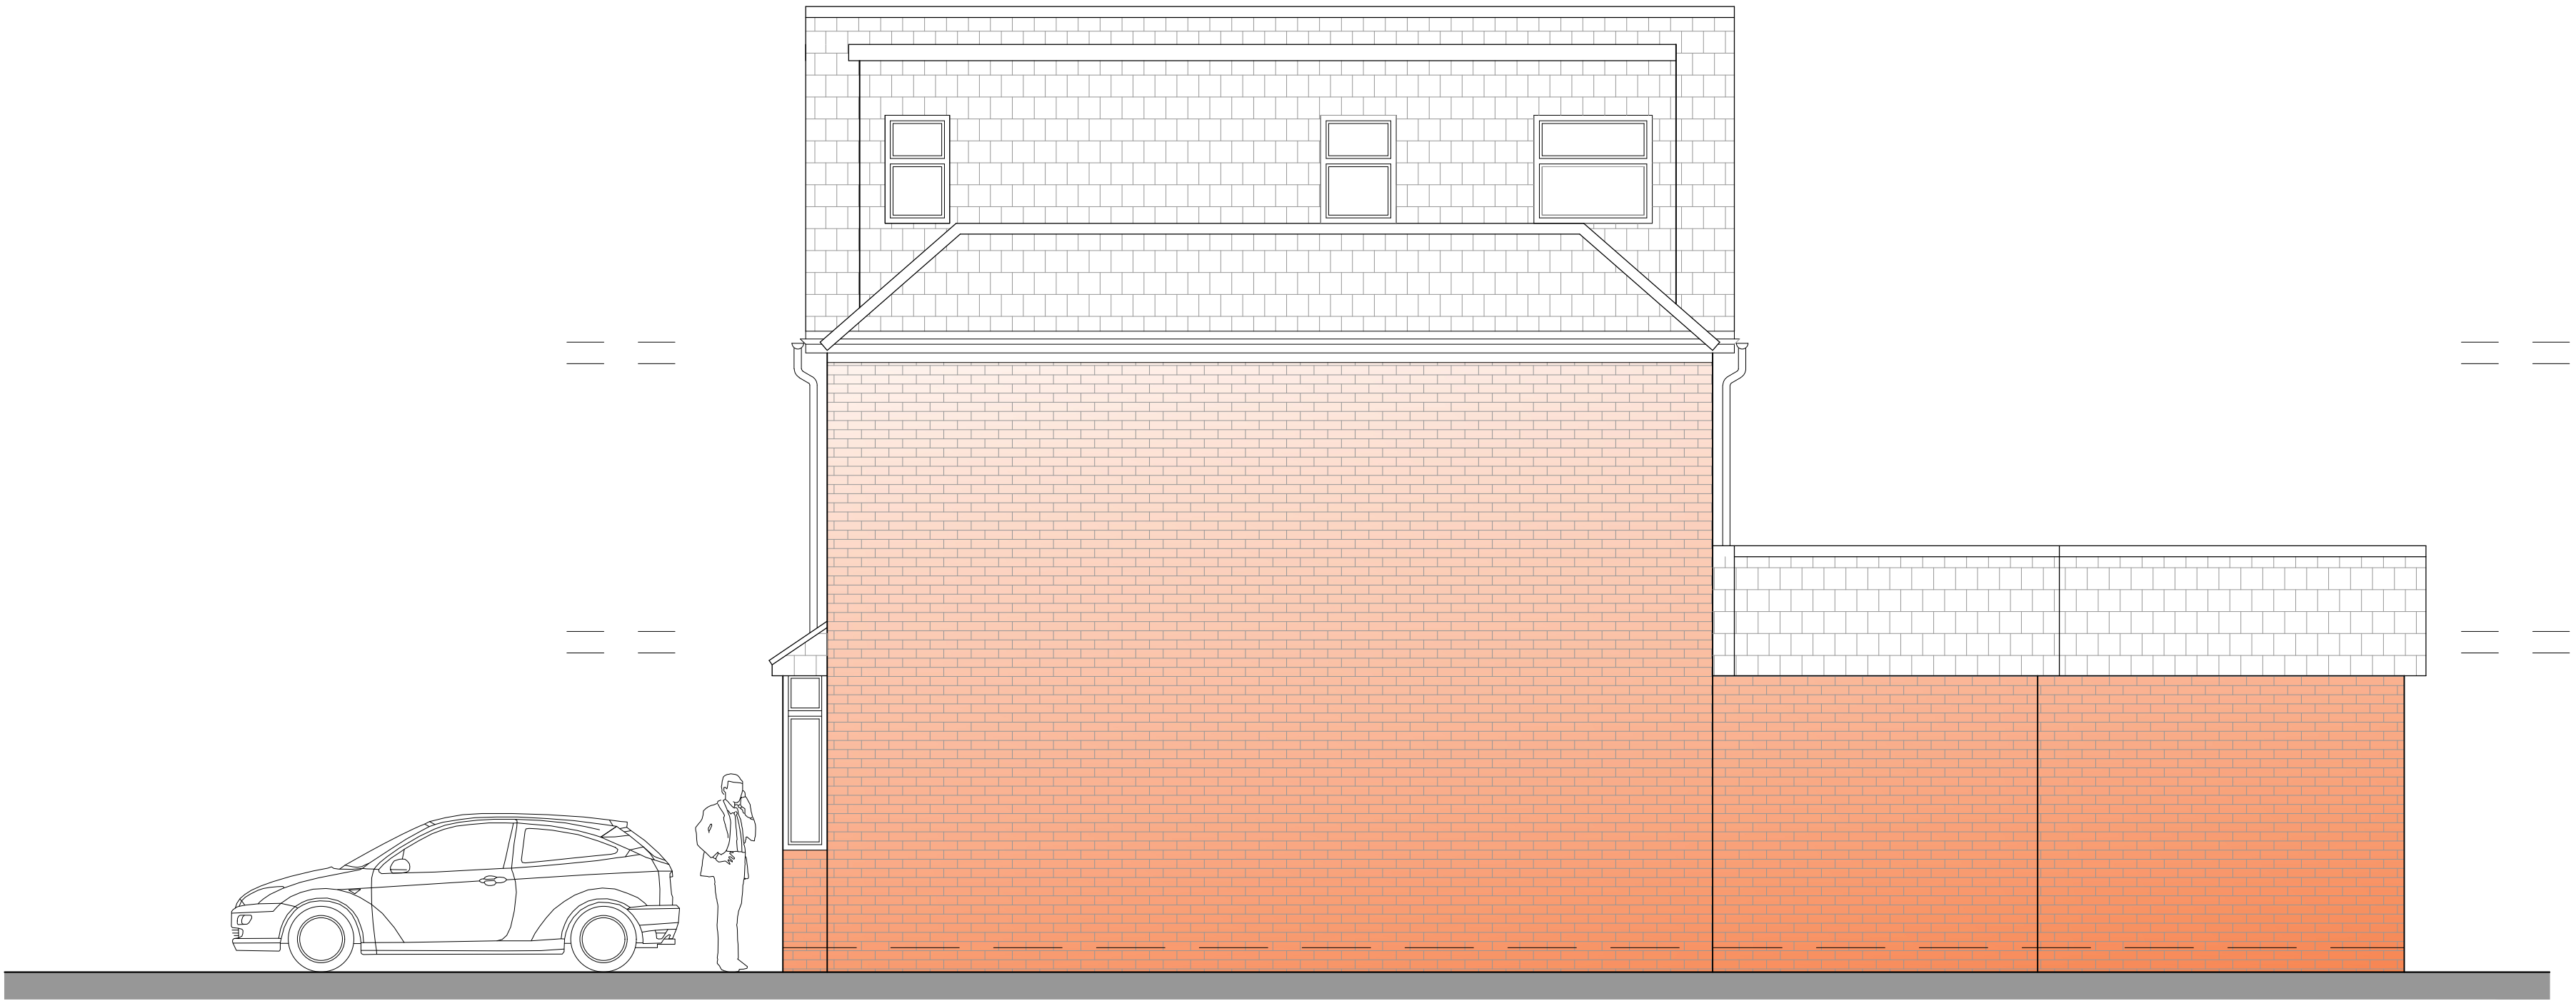

Proposed Side Elevation (South)
Scale 1:50



A	09.03.26	JA	DA	JA	ISSUED FOR PLANNING APPROVAL	
REV	DATE	DRN	CHKD	APPD	DESCRIPTION	
DRAWING STATUS						

For Approval



E: info@bluebirdengineering.co.uk
T: 0118 9583 551
A: 46 London Street, Reading, RG1 4SQ

CLIENT	Mr Hargun		
PROJECT	95 Northumberland Avenue Reading		
TITLE	Existing and Proposed (South) Side Elevations Apartments Planning		
DRAWN JA	DATE Feb 26	SCALE 1:50 @ A1	
DRG NO A-1130	REV A		
© BLUEBIRD ENGINEERING LTD 2022			