


Location Plan

Site Address: Reading School, Erleigh Road, Reading, RG1 5LW

Date Produced: 20-Mar-2026

Scale: 1:2500 @A4

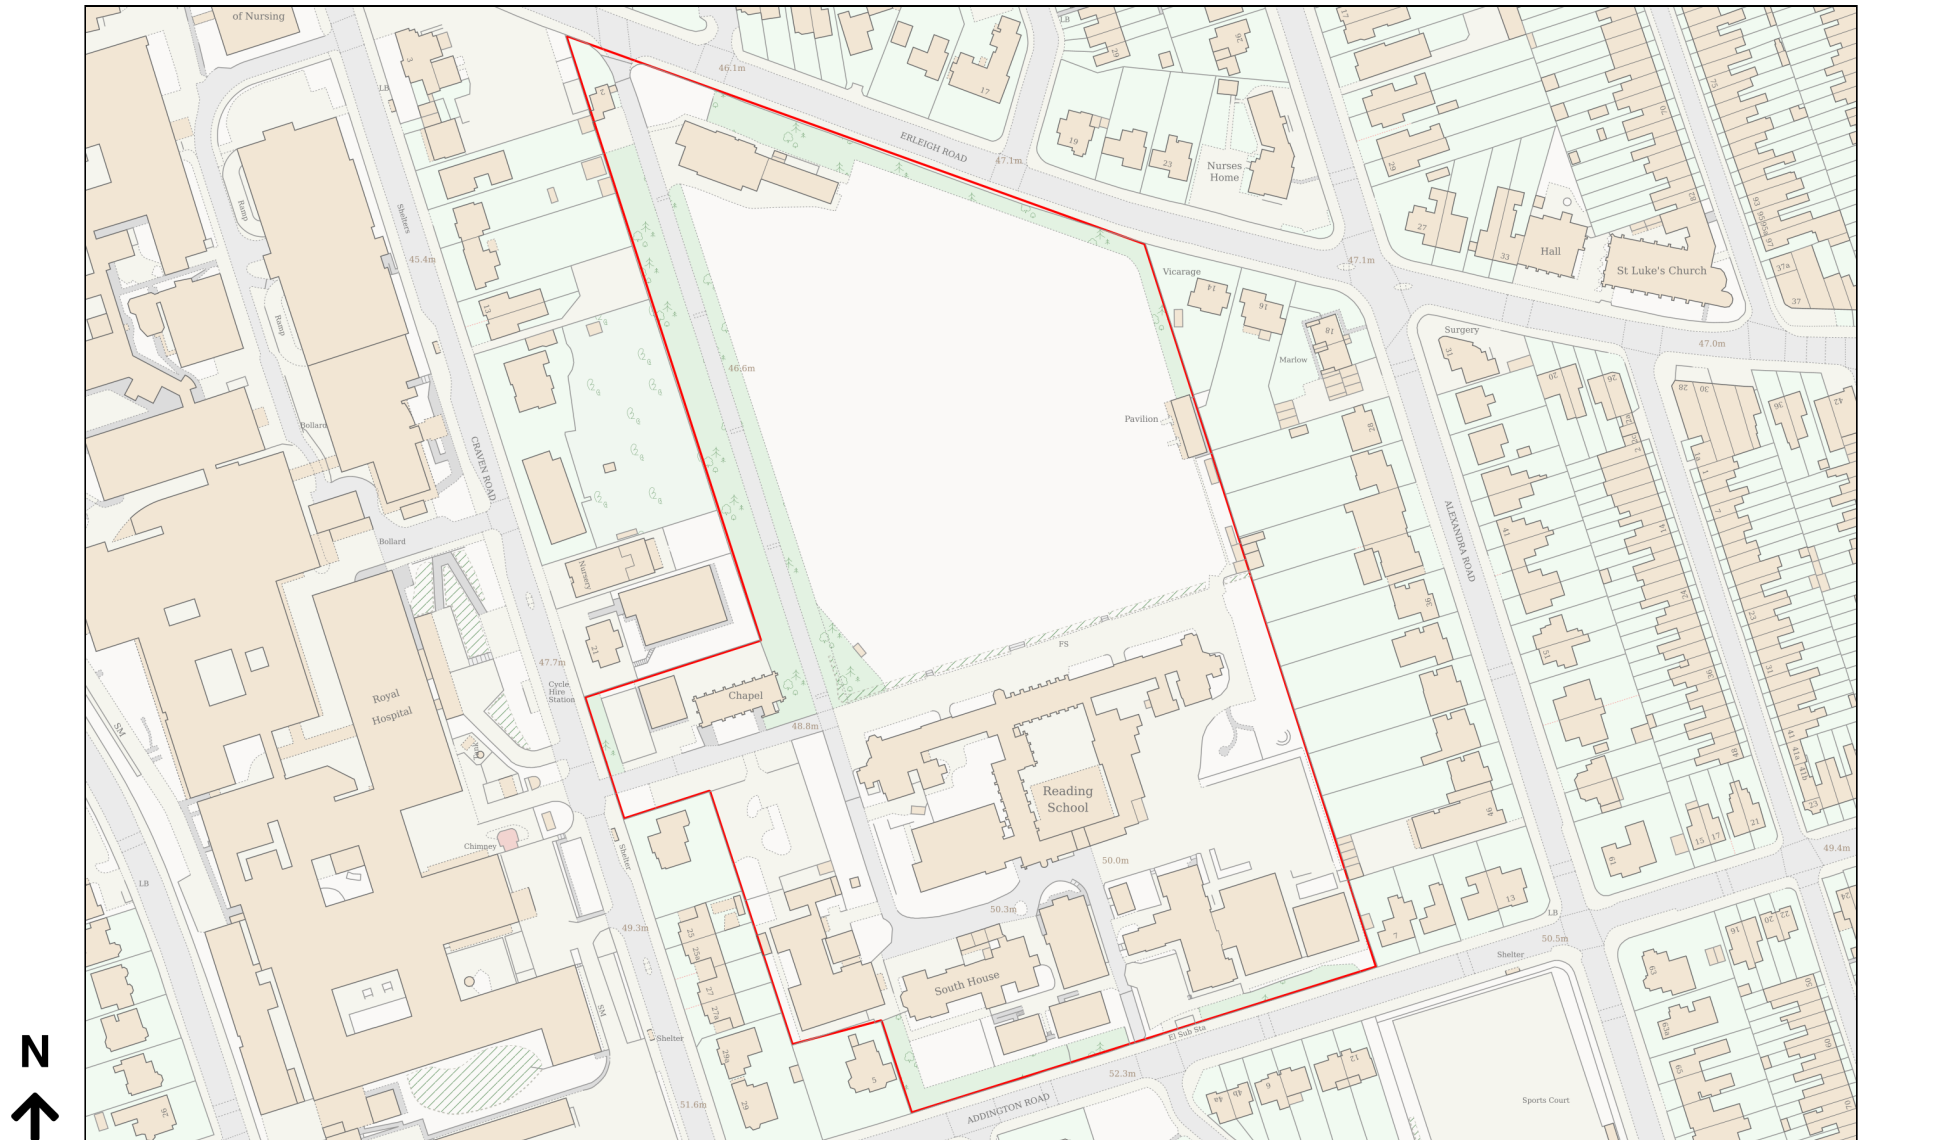

Planning Portal Reference: PP-14793232v1